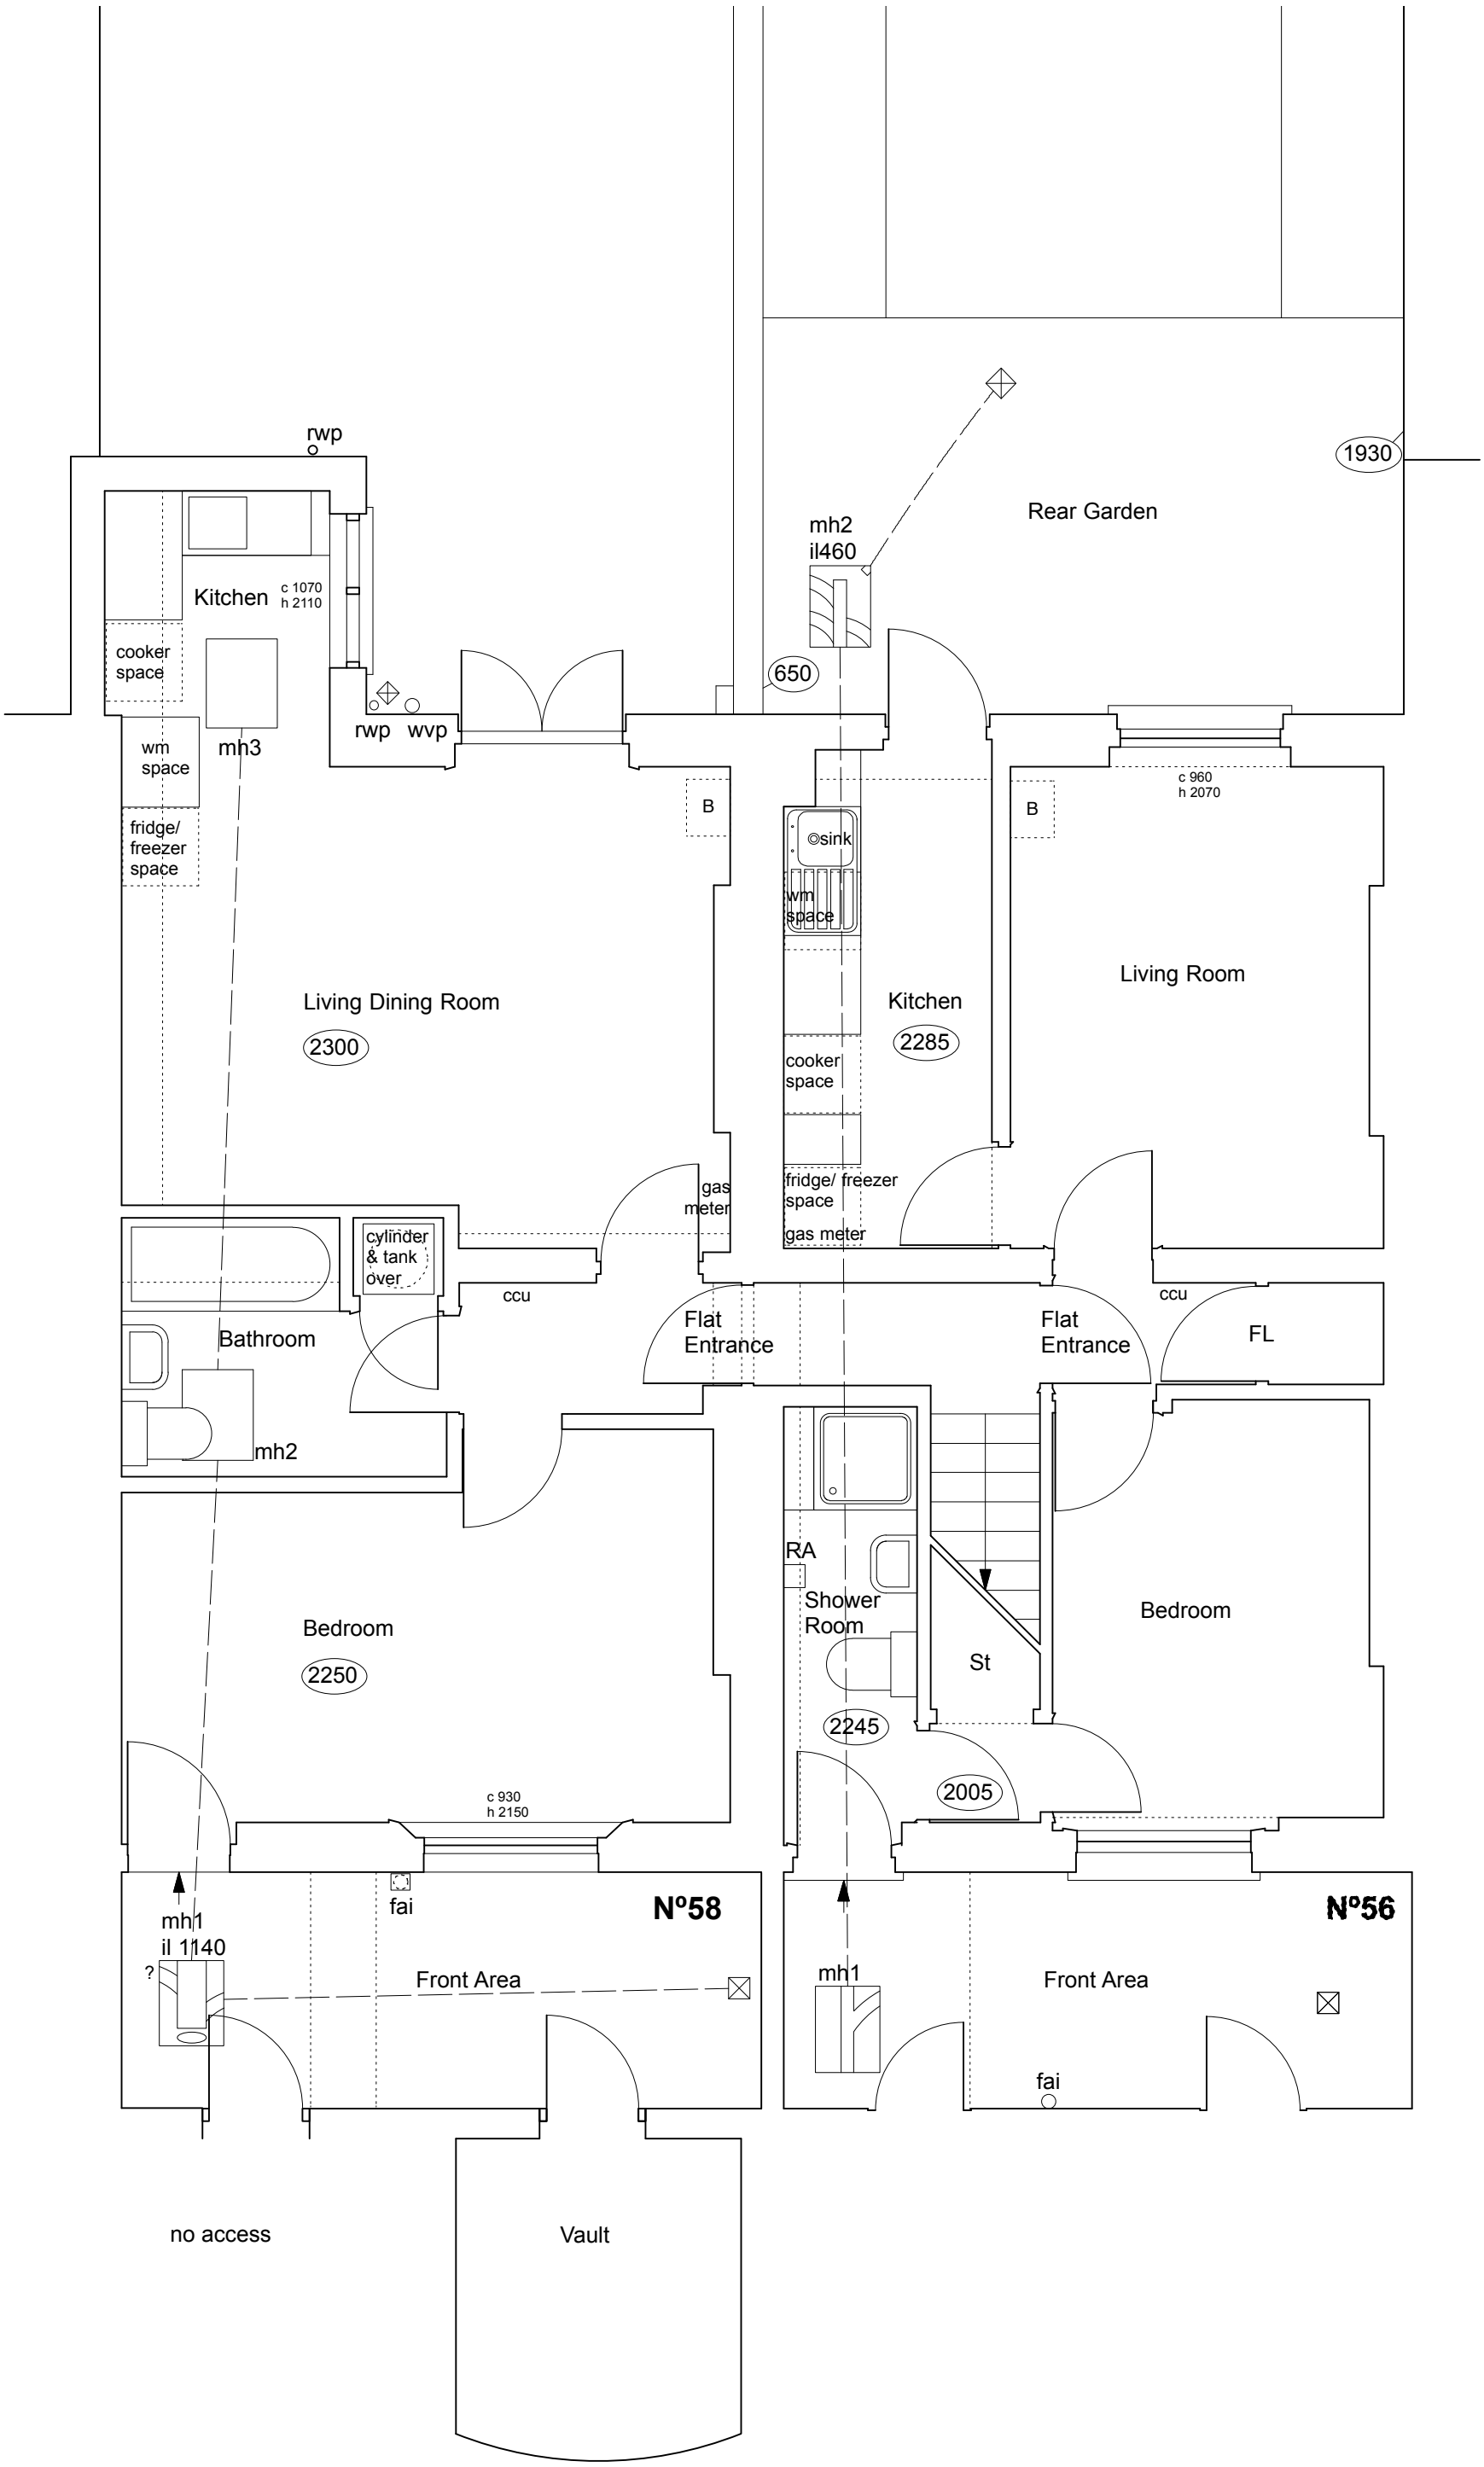

project5 ARCHITECTURE	PROJECT 5 ARCHITECTURE LLP 8 Waterson Street London E2 8HL T: +44 (0)20 7739 9131 F: +44 (0)20 7739 3687 E: info@p5a.co.uk	56-58 FREDERICK STREET, LONDON WC1X 0ND	1:50 @ A3	drawn AA	drawing no. **6214-FS56+58-E01**
		drawing BASEMENT PLAN - AS EXISTING	date MARCH 2010	checked XX	