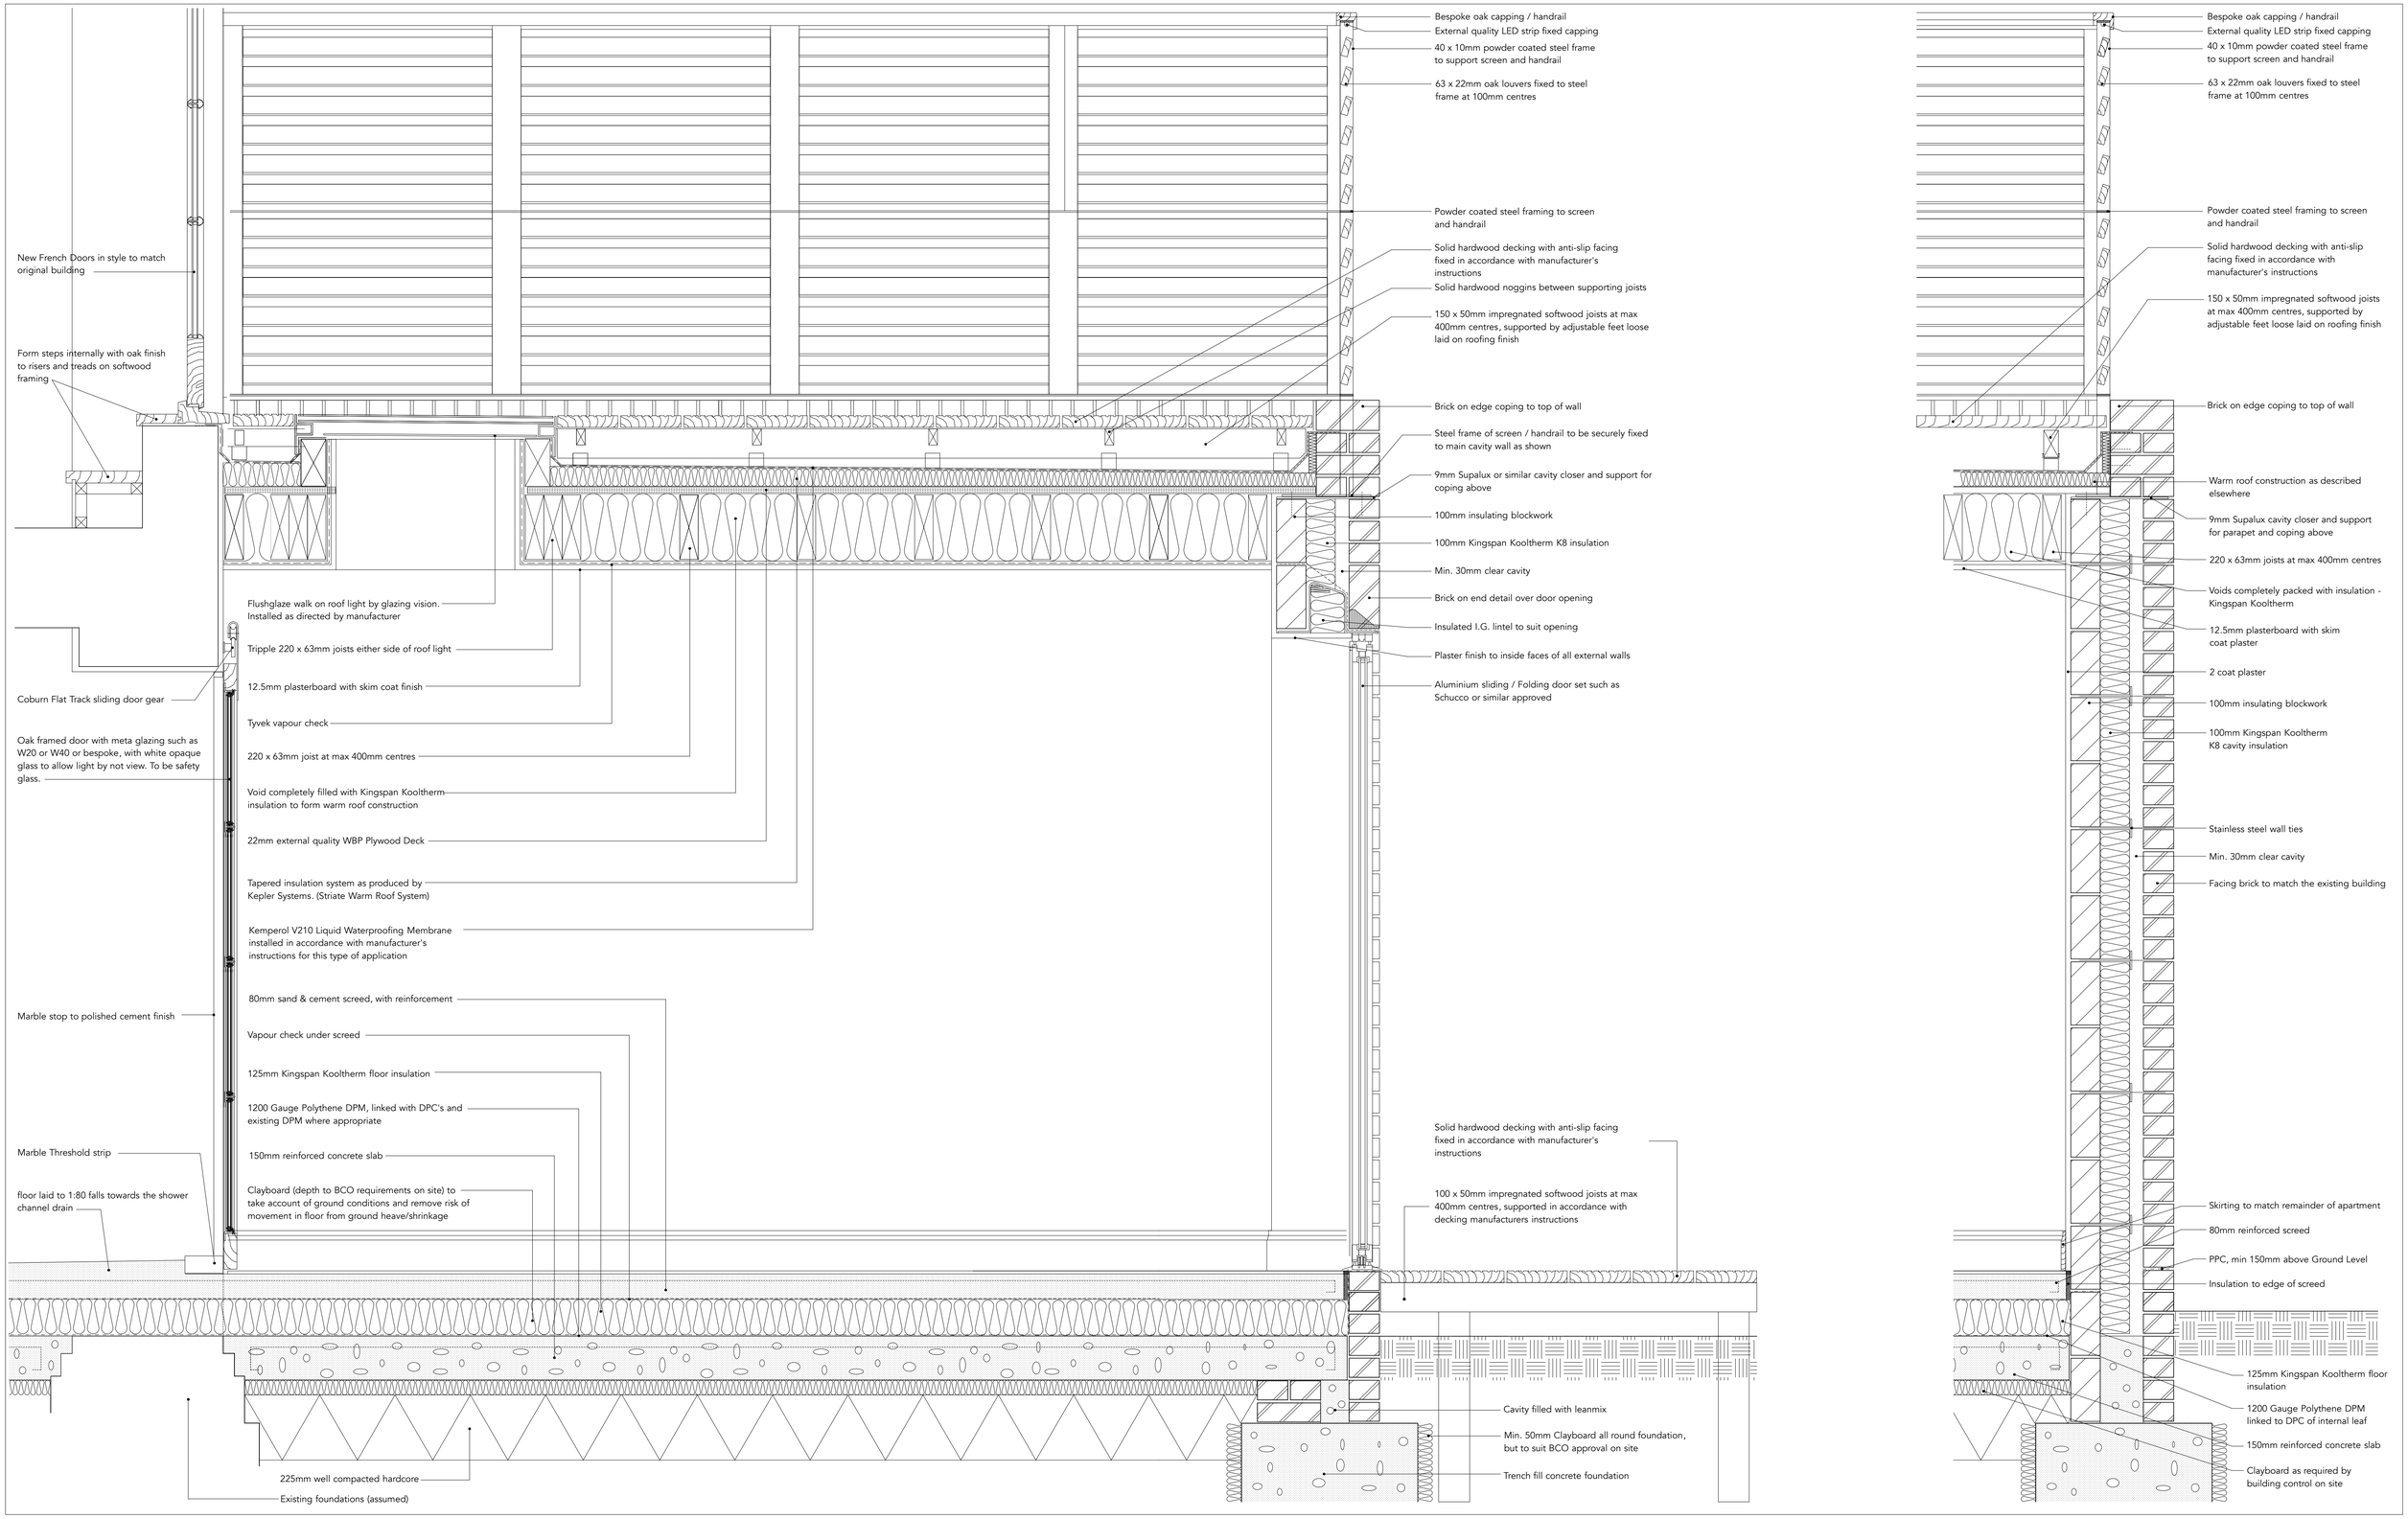

Rev. No:	Rev. Details	Rev. Date

Flat 1, 286 Grays Inn Road, London, WC1X 8EB

Proposed Works

Working Drawing

SM12 Studio M12 Architects
12 Maycross Avenue, Morden, Surrey, SM4 4DA • T. 020 7183 2900, E. mail@studio-m12.co.uk

Drawing title:

Detail Sheet 01
Rear Extension - Sections

Date: September 2015	Scale: 1:10 @ A1, 1:20 @ A3
Drawn By: CG & MB	Purpose: Tender
Drawing Number: A188:WD:301	Revision: