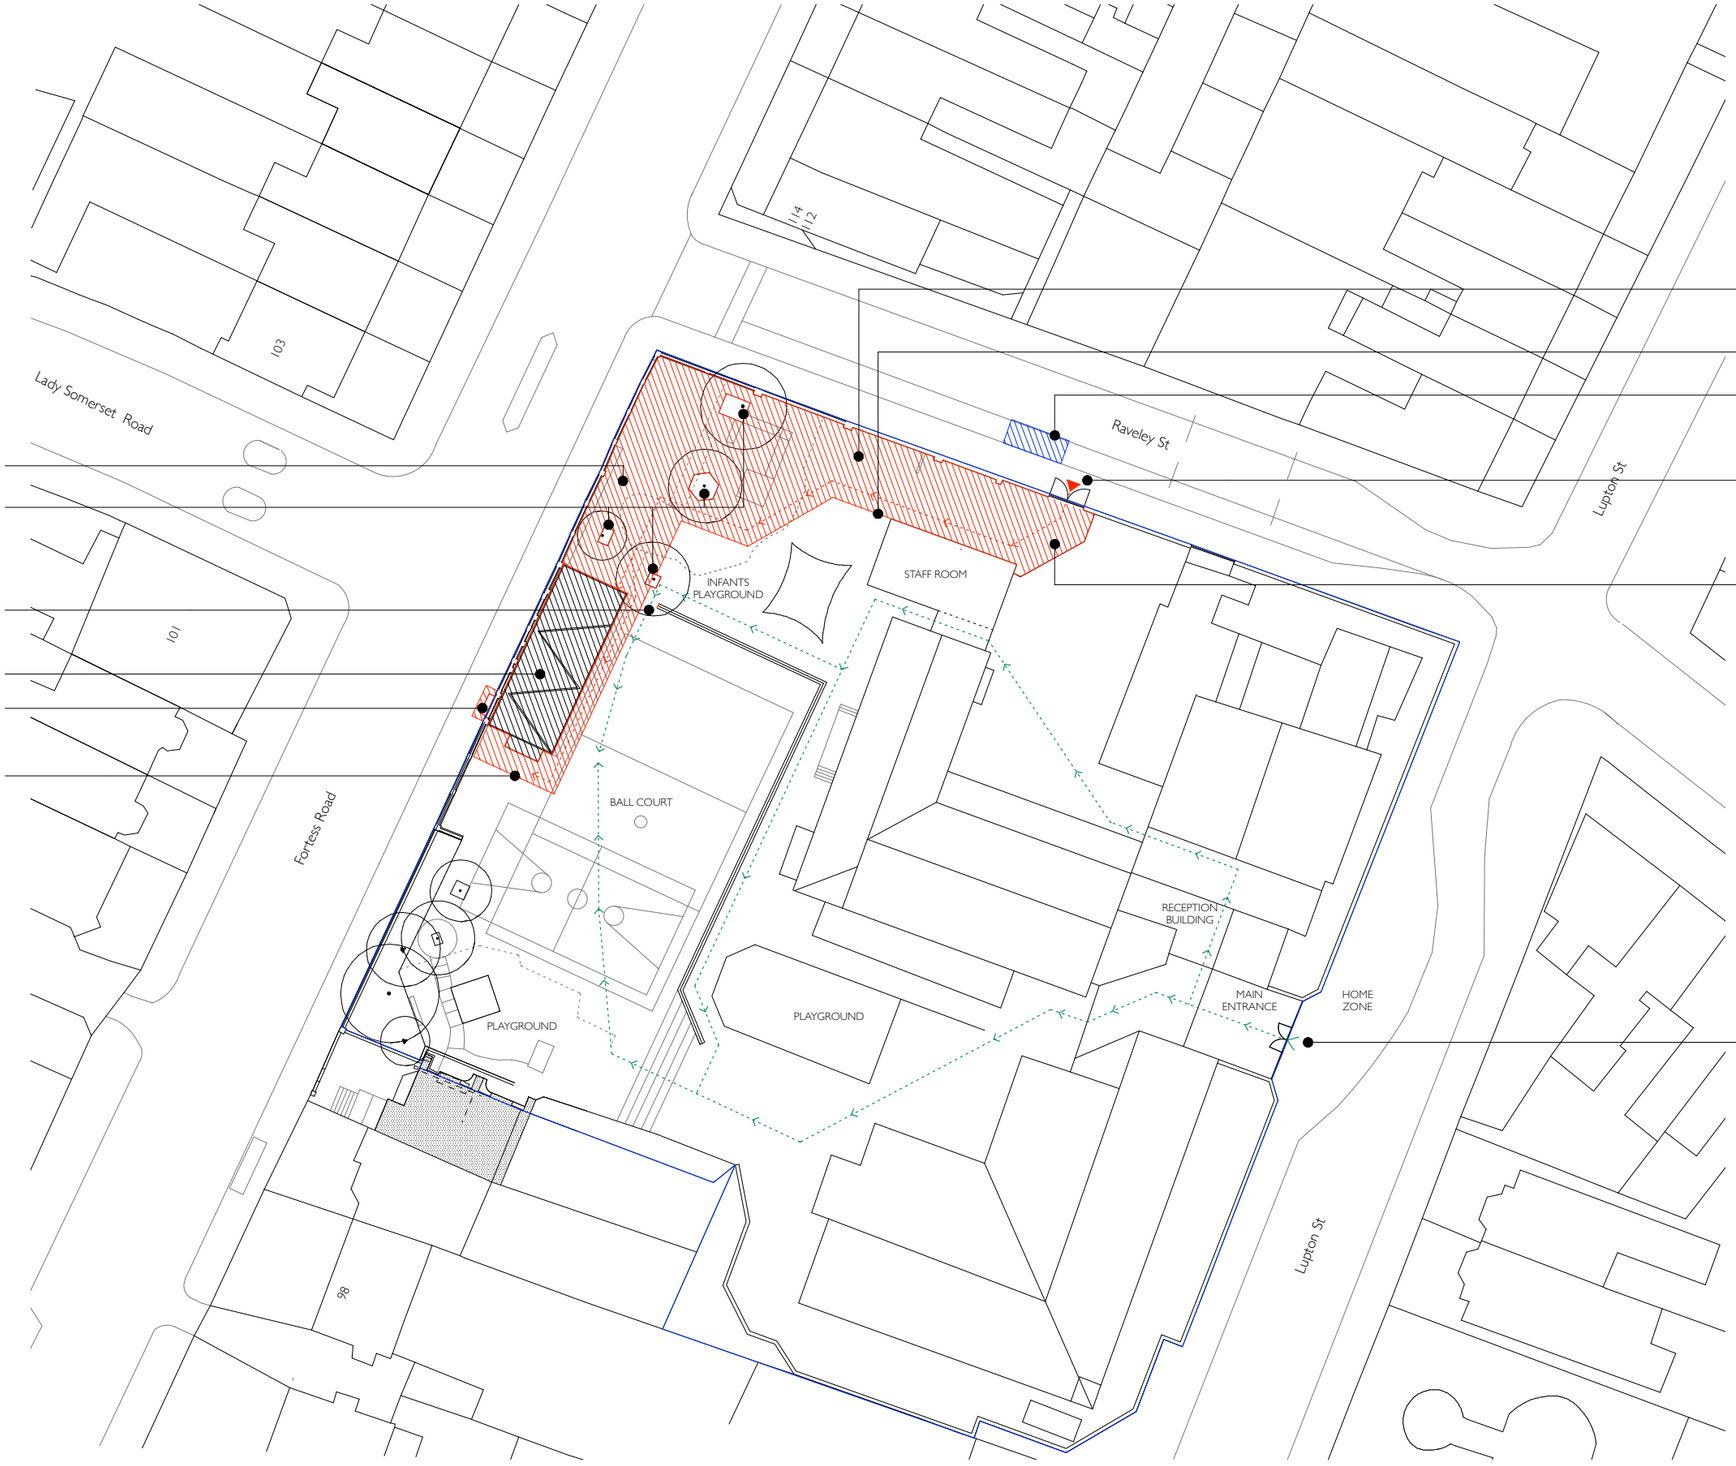

CONSTRUCTION MANAGEMENT STRATEGY 1:500 @ A3

0 5.0 10.0 15.0M

CONSTRUCTION MANAGEMENT STRATEGY

DWG NO. : **P012**
REV :
SCALE : 1:500 @ A3
STATUS : PLANNING
DATE : 21.04.16
BY : NS

DO NOT SCALE OFF DRAWINGS / USE FIGURED DIMENSIONS ONLY
CHECK DIMENSIONS ON SITE / NOTIFY ARCHITECT OF DISCREPANCIES
REFER TO STRUCTURAL ENGINEER DRAWINGS FOR STRUCTURAL DESIGN
COPYRIGHT: AY ARCHITECTS

1505 - ELEANOR PALMER SCIENCE LAB

AY Architects °
Studio 23, 25-27 Bickerton Road, London N19 5JT, UK
[t] ++44(0)20 7272 8899 [e] info@ayarchitects.com