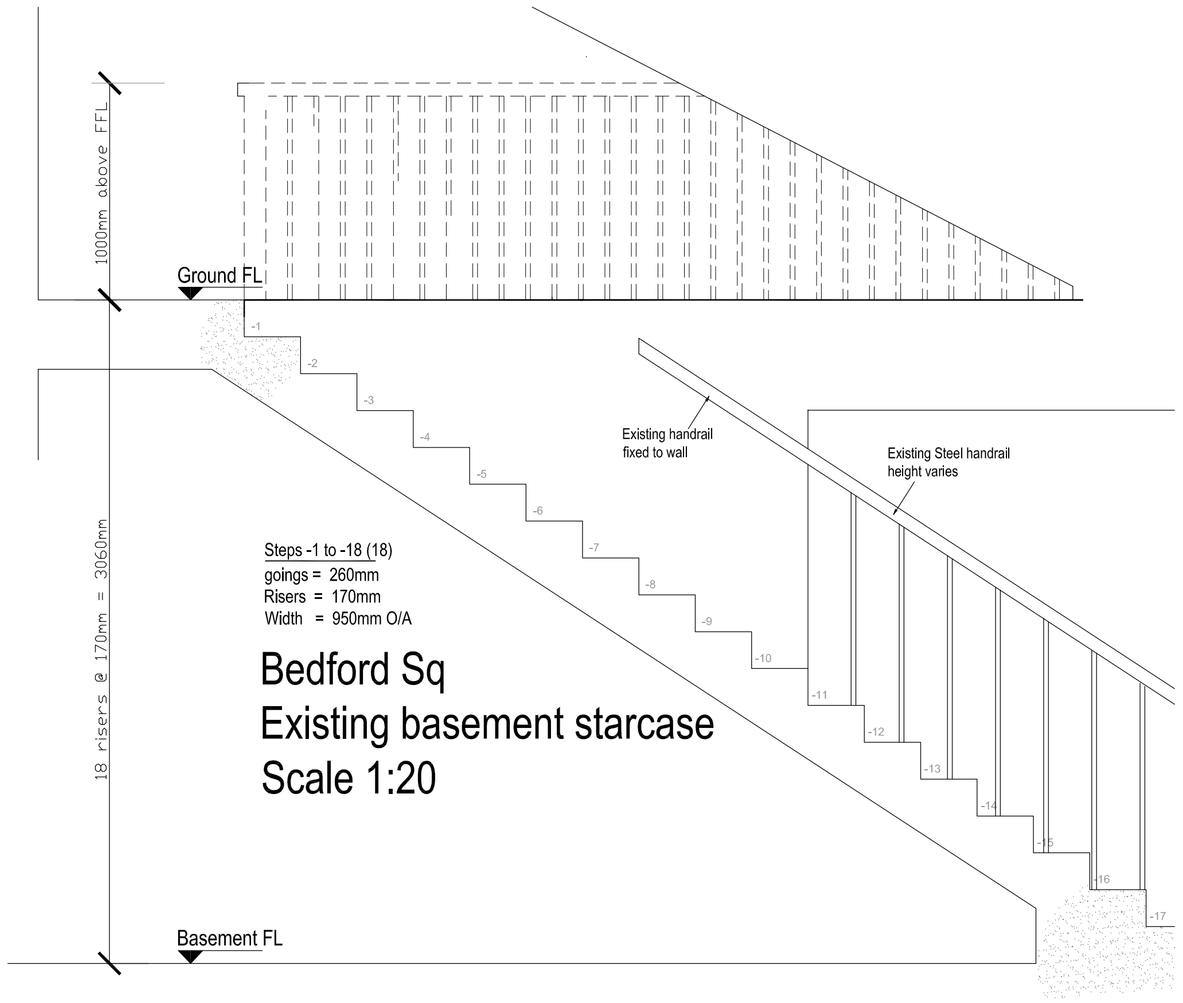

Bedford Sq
Existing basement starcase
Scale 1:20

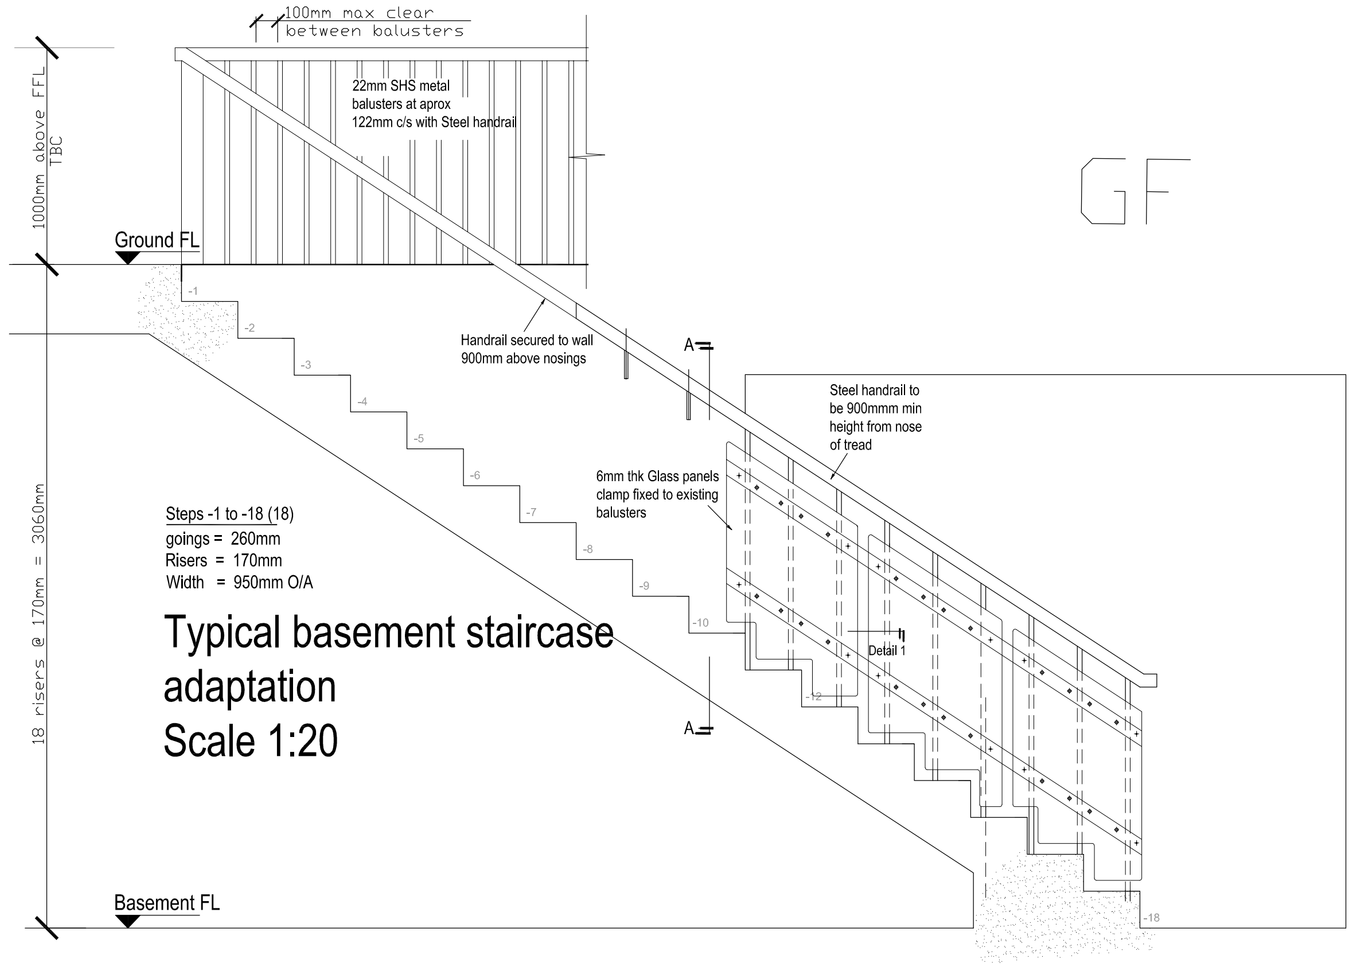

Typical basement staircase adaptation
Scale 1:20

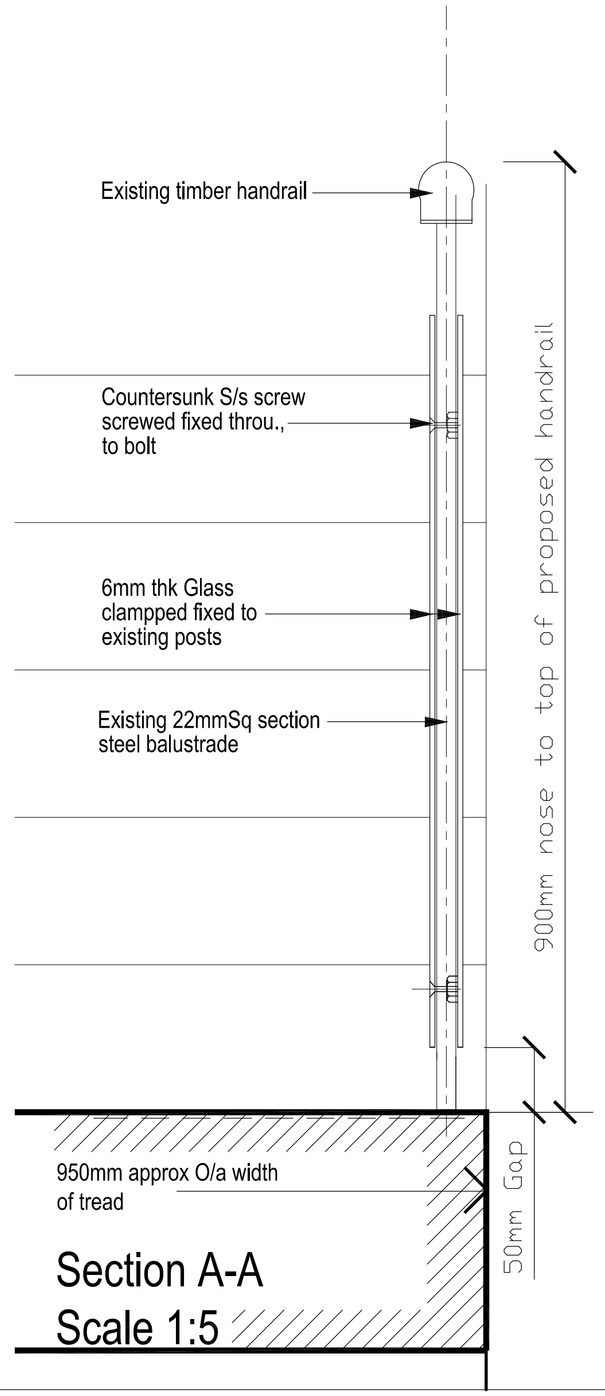

Section A-A
Scale 1:5

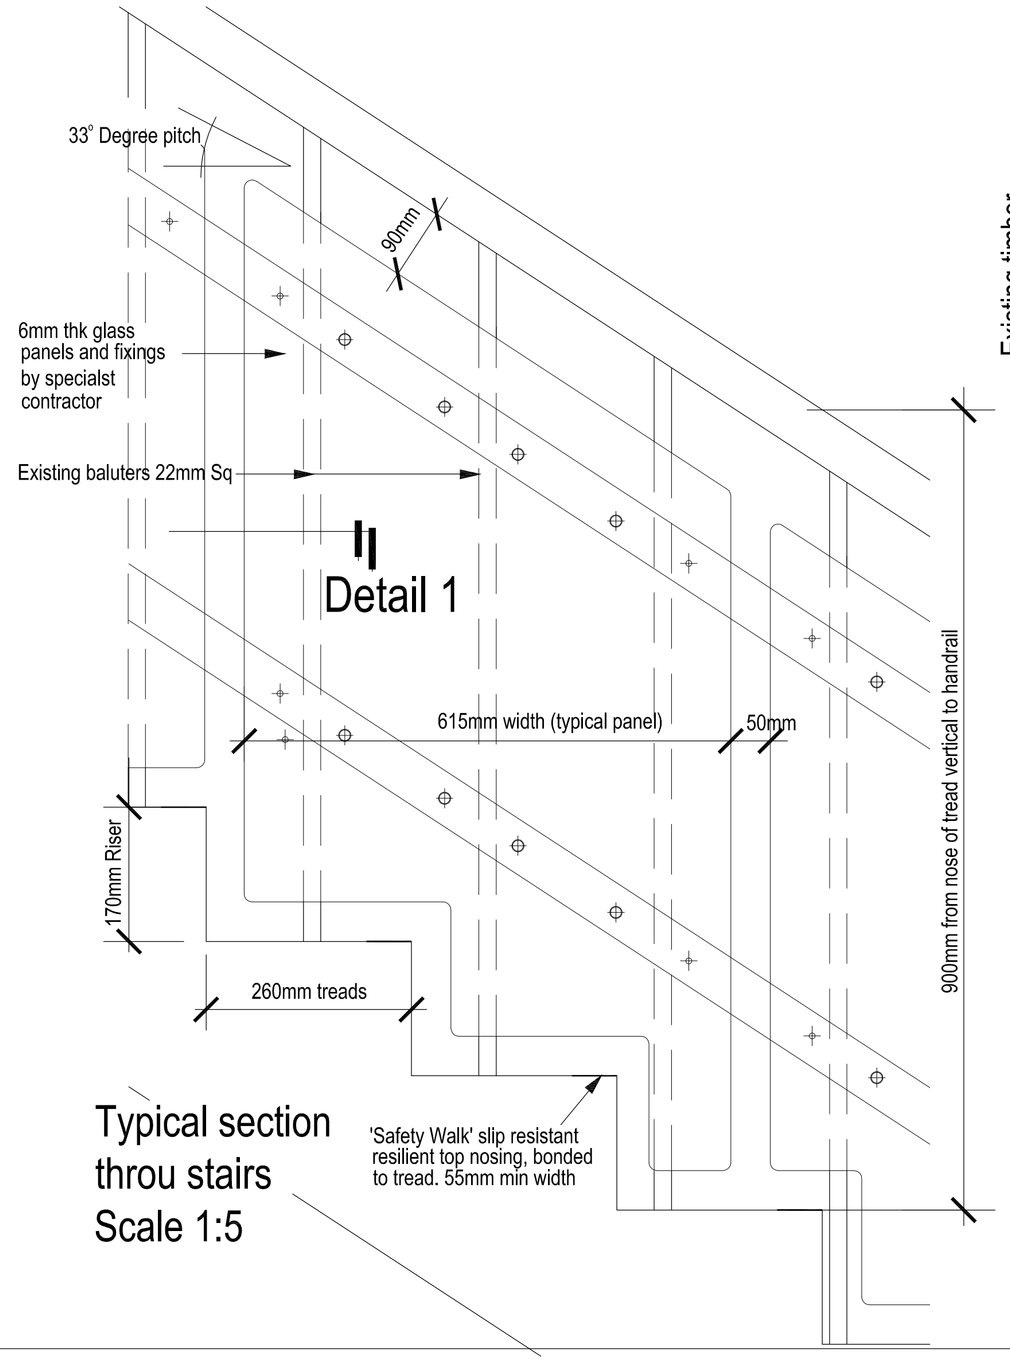

Typical section throu stairs
Scale 1:5

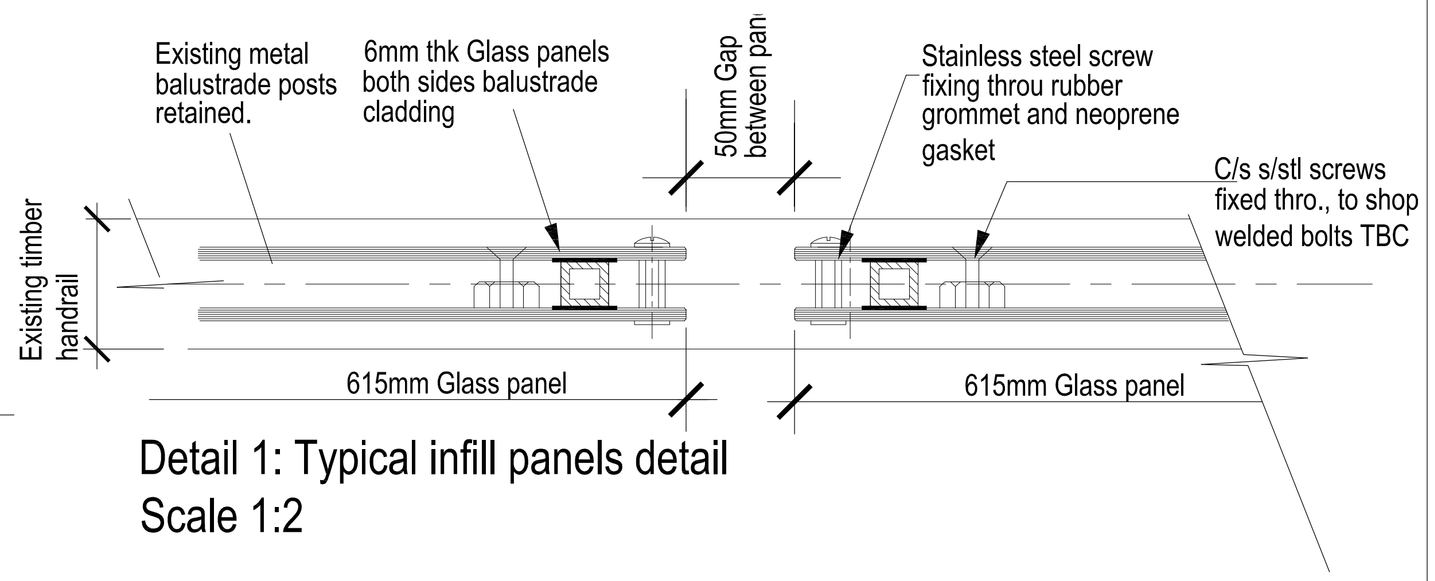

Detail 1: Typical infill panels detail
Scale 1:2

Notes

Copyright: All rights reserved.
This drawing must not be reproduced without permission.
This drawing must not be scaled. Dimensions are in millimetres unless specified.

North Point.

Key Plan.

Rev	Date	Revision Note	By	Check

EW TM
EllisWilliams Architects
151 Rosebery Avenue
London
EC1R 4AB
T: +44 (0)20 7841 7200

Job title: EJMUK
Drawing title: Bedford Sq - Basement Balustrade Details

Status	File Name	X-Ref File
LBC		

Drawn by	date	checked by	date	Scale at A1	Scale at A3
SOR	14/05/15			As shown	

Job No.	CPI cat.	Dwg No.	Revision
2057EH			

Contractors Drawing No.