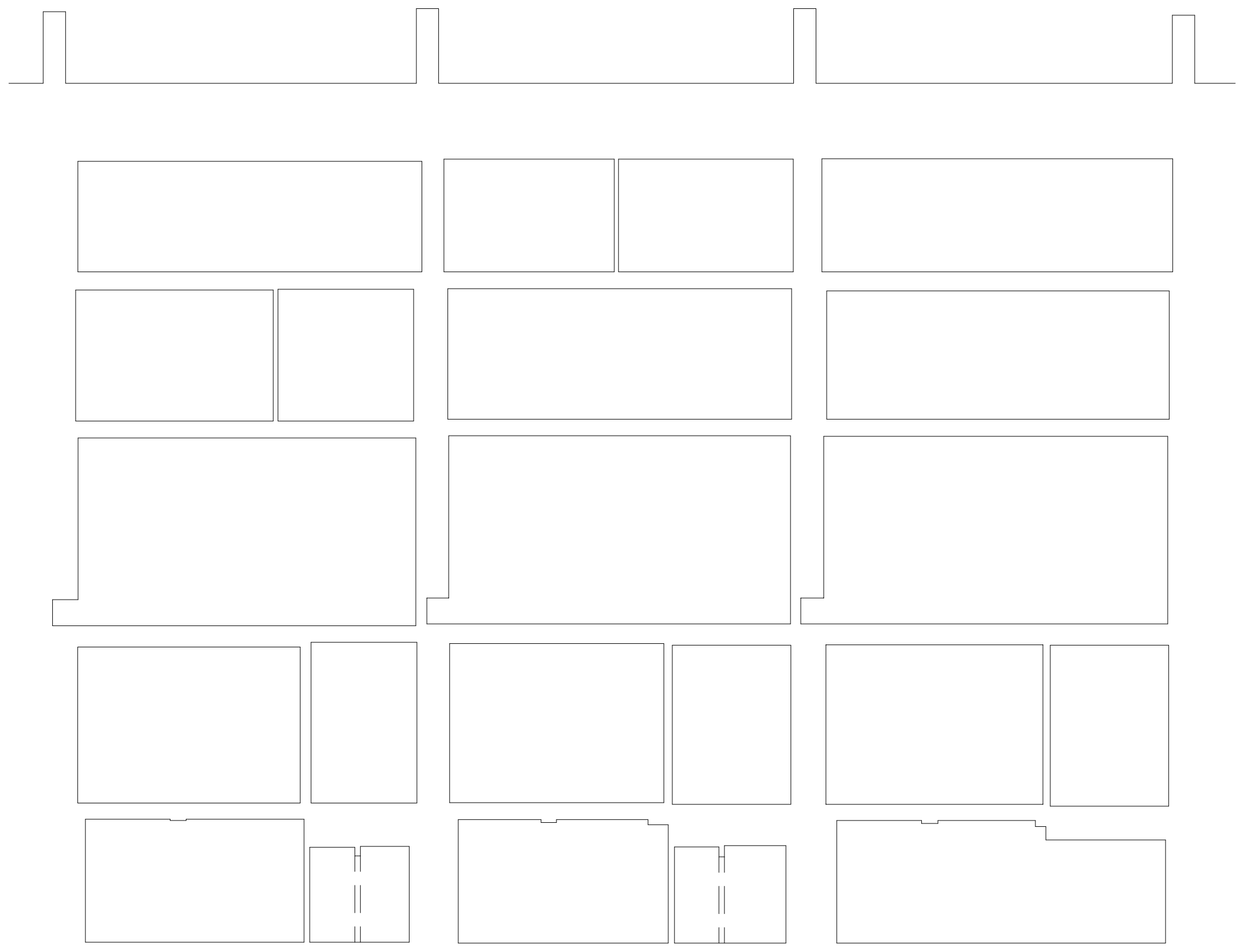

DATUM 20.00m

SECTION A - A

SECTION B - B

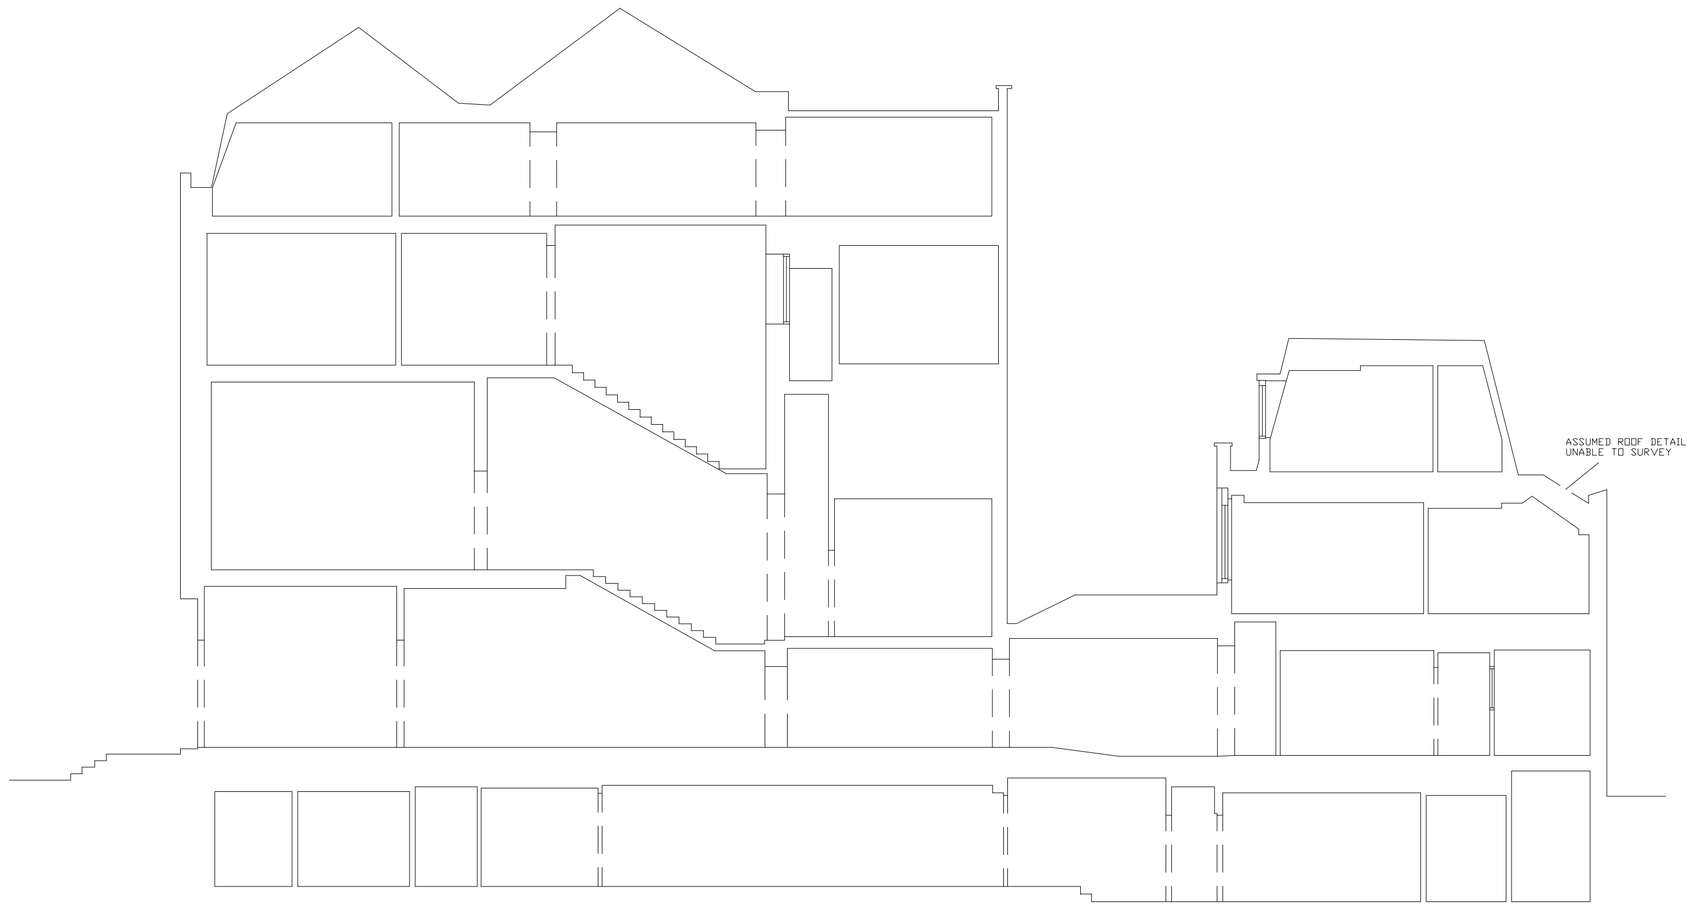

DATUM 20.00m

SECTION C - C

m 0 1 2 3 4 5 6 7 8 9 10
SCALE
1:100

Notes

Copyright: All rights reserved.
This drawing must not be reproduced without permission.
This drawing must not be scaled. Dimensions are in millimetres unless specified.

North Point.

Key Plan.

Rev	Date	Revision Note	By	Check

EW™

EllisWilliams
Architects

151 Rosebery Avenue
London
EC1R 4AB
T: +44 (0)20 7841 7200

Job title
EJMUK

Drawing title
Existing Sections - Sheet 1

Status	File Name	X-Ref File
LBC		

Drawn by	date	checked by	date	Scale at A1	Scale at A3
EWA	08/05/15			1:100	1:200

Job No.	CPI cat.	Dwg No.	Revision
2057	AE	(0-)A06	-

Contractors Drawing No.