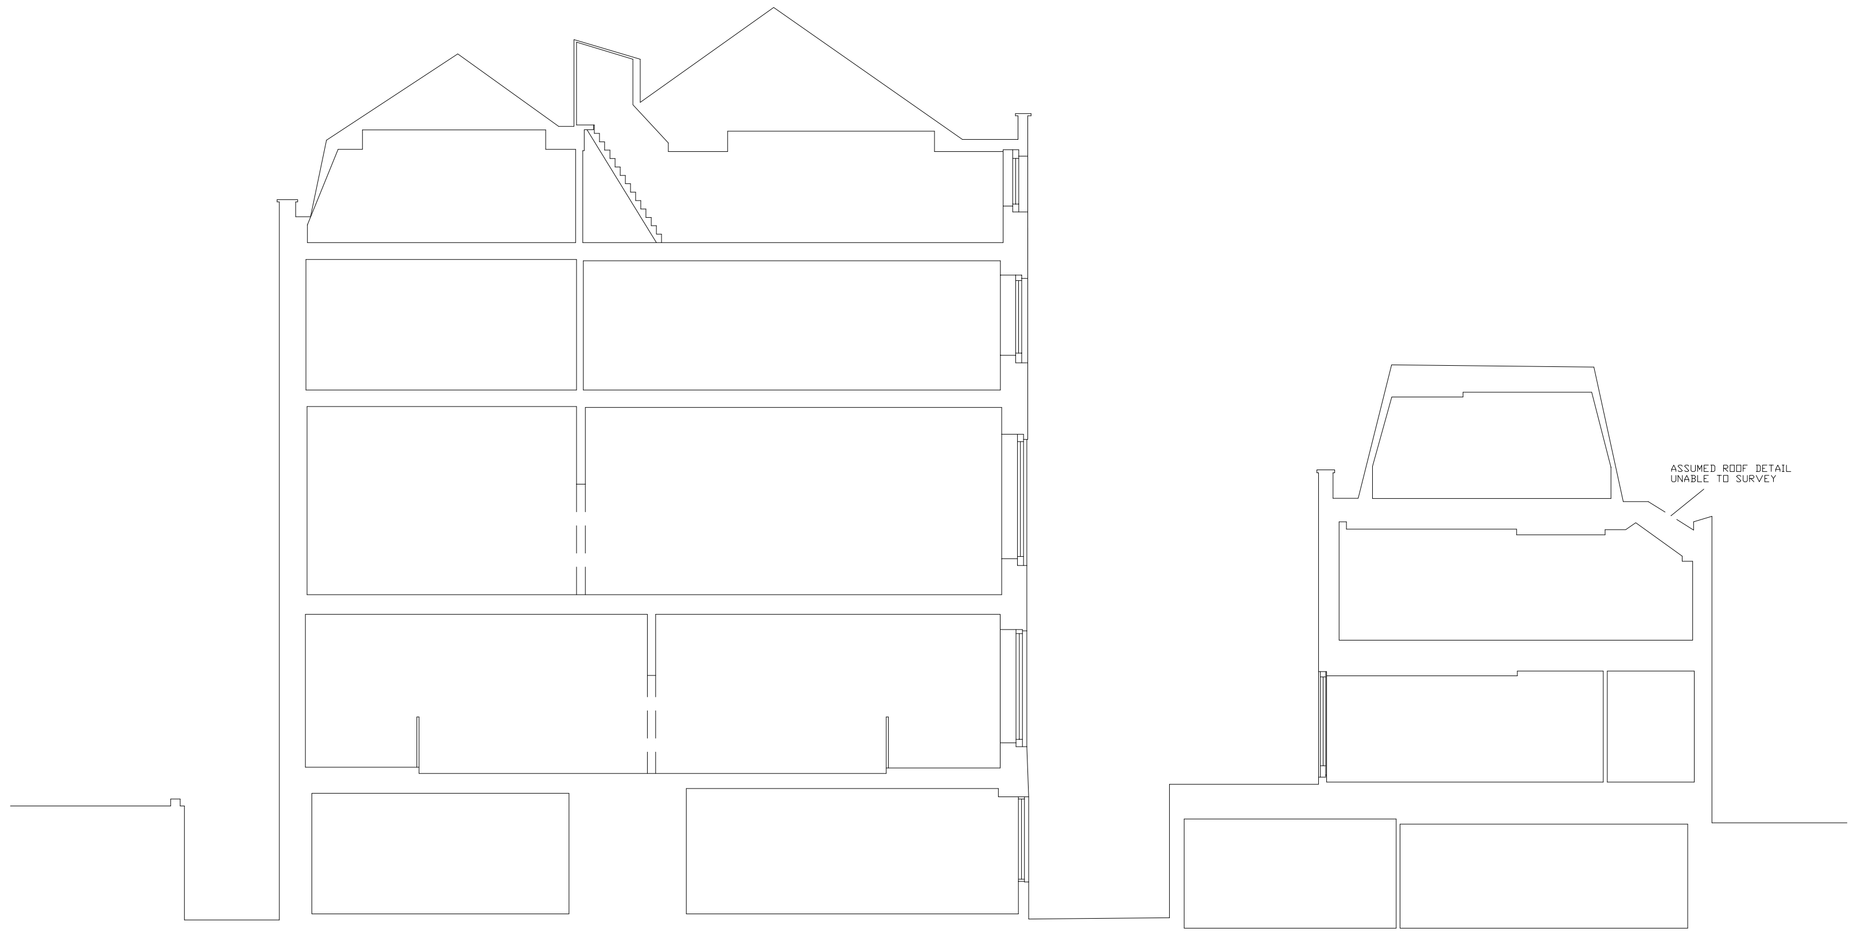

DATUM 20.00m

SECTION D - D

DATUM 20.00m

SECTION E - E

SCALE m 0 1 2 3 4 5 6 7 8 9 10

1:100

Notes

Copyright; All rights reserved.
This drawing must not be reproduced without permission.
This drawing must not be scaled. Dimensions are in millimetres unless specified.

North Point.

Key Plan.

Rev	Date	Revision Note	By	Check

EllisWilliams
Architects

151 Rosebery Avenue
London
EC1R 4AB
T: +44 (0)20 7841 7200

Job title: EJMUK					
Drawing title: Existing Sections - Sheet 2					
Status: LBC		File Name		X-Ref File	
Drawn by: EWA	date: 08/05/15	checked by	date	Scale at A1: 1:100	Scale at A3: 1:200
Job No.: 2057EH	CPI cat.: AE			Dwg No.: (0-)A07	Revision: -
Contractors Drawing No.					