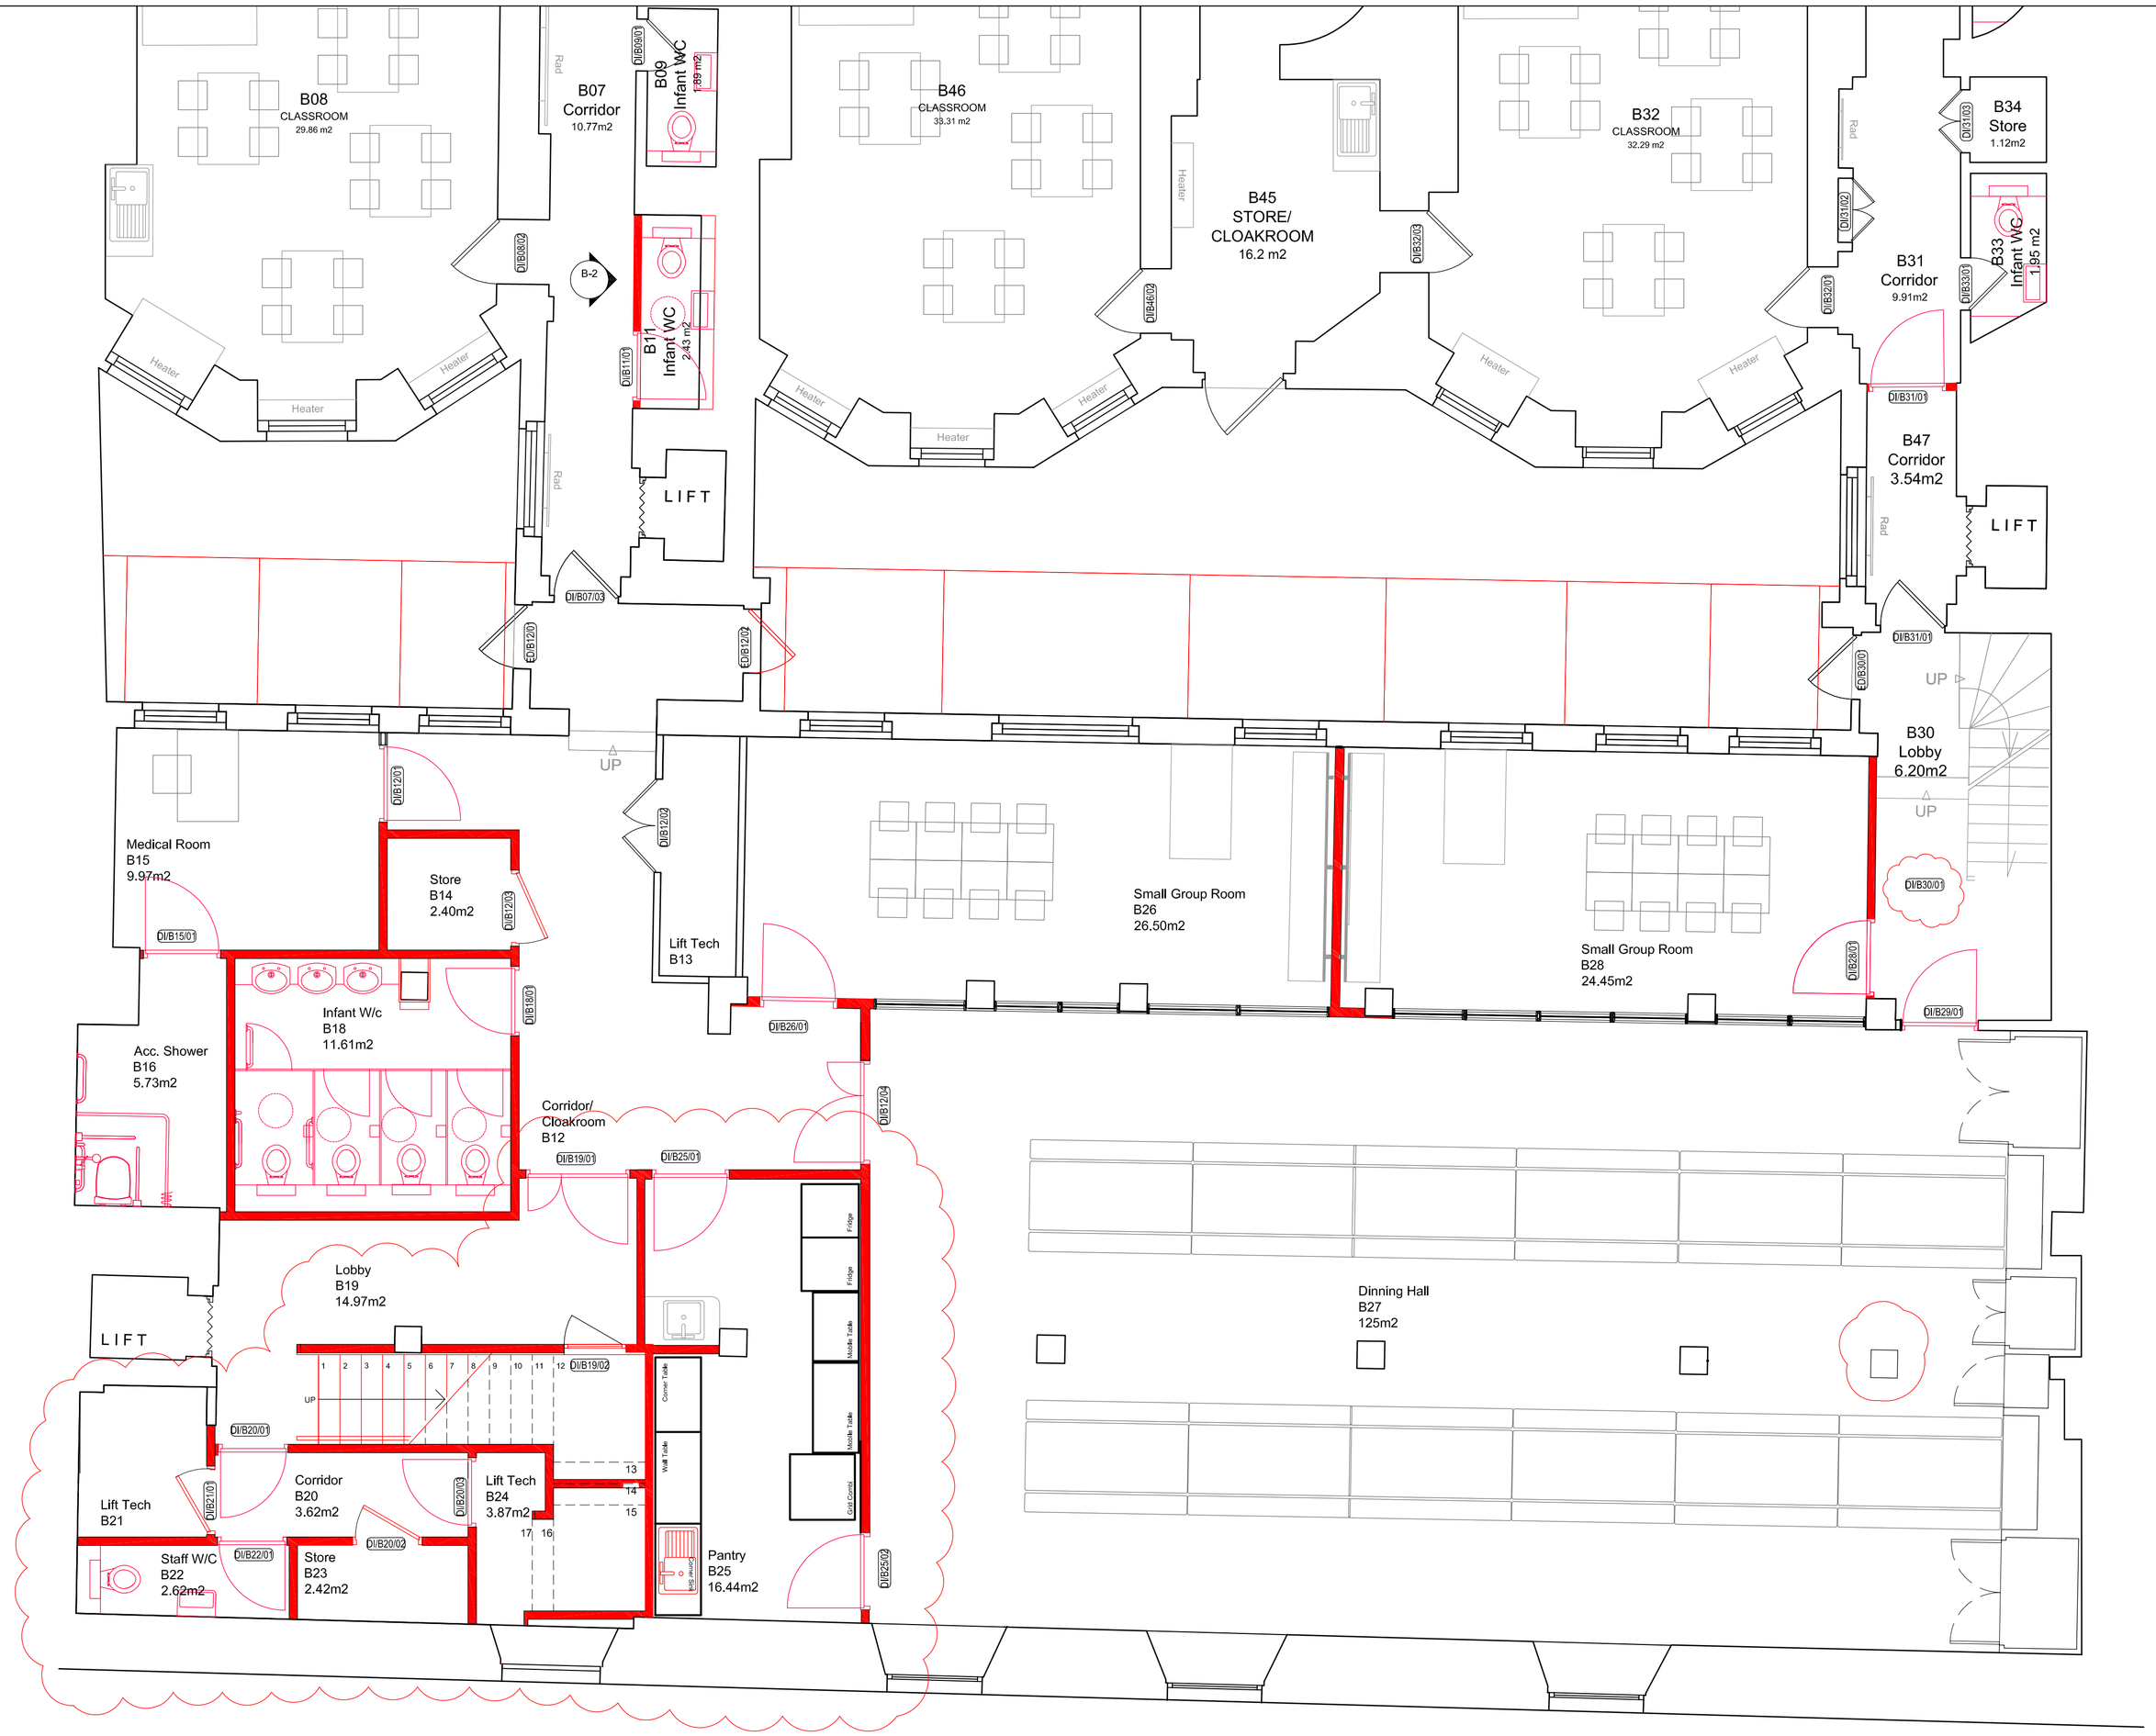

Notes

Copyright: All rights reserved.
This drawing must not be reproduced without permission.
This drawing must not be scaled. Dimensions are in millimetres unless specified.

New Build

North Point.

Key Plan.

Rev	Date	Revision Note	By	Check
A	27/08/15	Minor amendments	RV	NT

EllisWilliams
Architects

151 Rosebery Avenue
London
EC1R 4AB
T: +44 (0)20 7841 7200

Job title: EJMUK

Drawing title: Bedford Avenue - Courtyard Level

Status	File Name			X-Ref File	
LBC					
Drawn by	date	checked by	date	Scale at A1	Scale at A3
EWA	20/04/15			1:50	1:100

Job No.	CPI cat.	Dwg No.	Revision
2057EH	AG	(0-)A02	A

Contractors Drawing No.

SCALE m 0 0.5 1.0 1.5 2.0 2.5 3.0 3.5 4.0 4.5 5.0
1:50