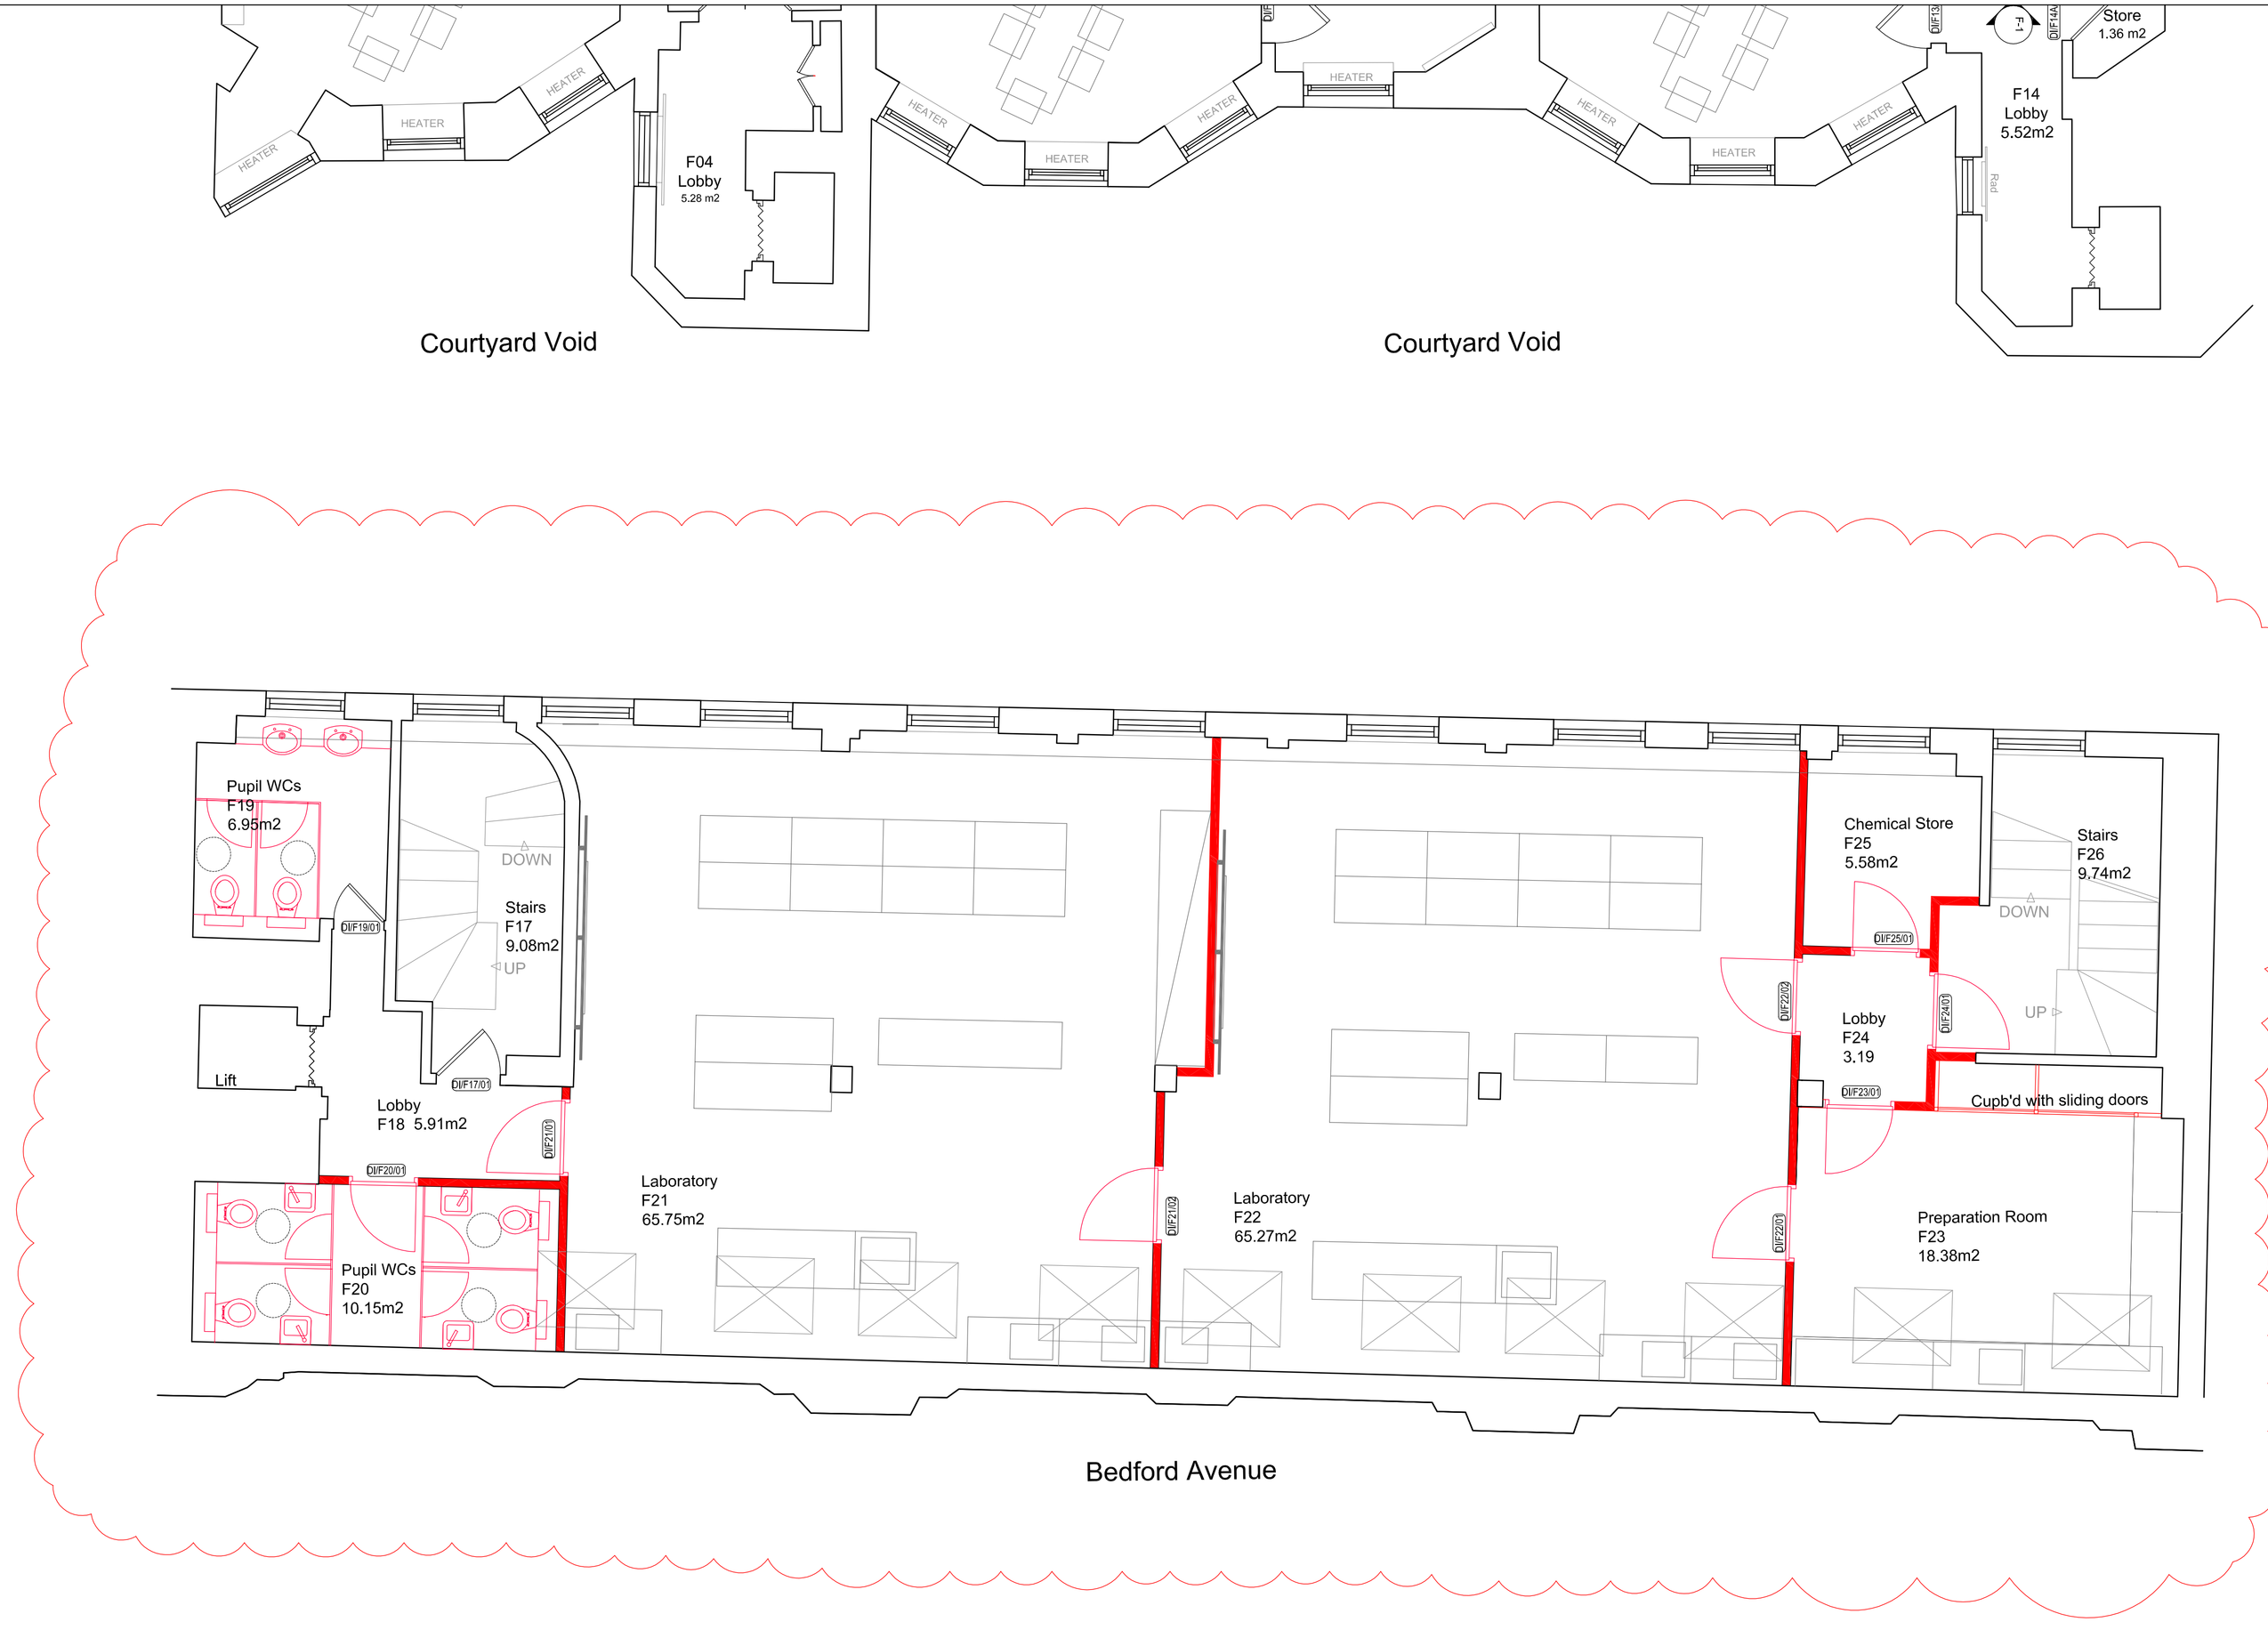


m 0 0.5 1.0 1.5 2.0 2.5 3.0 3.5 4.0 4.5 5.0
SCALE
1:50

**Notes**

Copyright: All rights reserved.
This drawing must not be reproduced without permission.
This drawing must not be scaled. Dimensions are in millimetres unless specified.

New Build

North Point.

Key Plan.

| Rev | Date | Revision Note | By | Check |
|---|---|---|---|---|
| A | 27/08/15 | FF+E Updated | RV | MT |

EllisWilliams
Architects

151 Rosebery Avenue
London
EC1R 4AB
T: +44 (0)20 7841 7200

| | | | | | | |
|---|---|---|---|---|---|---|
| Job title: EJMUK | | | | | | |
| Drawing title: Bedford Avenue - First Floor | | | | | | |
| Status: LBC | | File Name | | X-Ref File | | |
| Drawn by: EWA | date: 20/04/15 | checked by | date | Scale at A1: 1:50 | Scale at A3: 1:100 | |
| Job No.: 2057EH | CPI cat.: AG | | | Dwg No.: (0-)A06 | Revision: A | |
| Contractors Drawing No. | | | | | | |