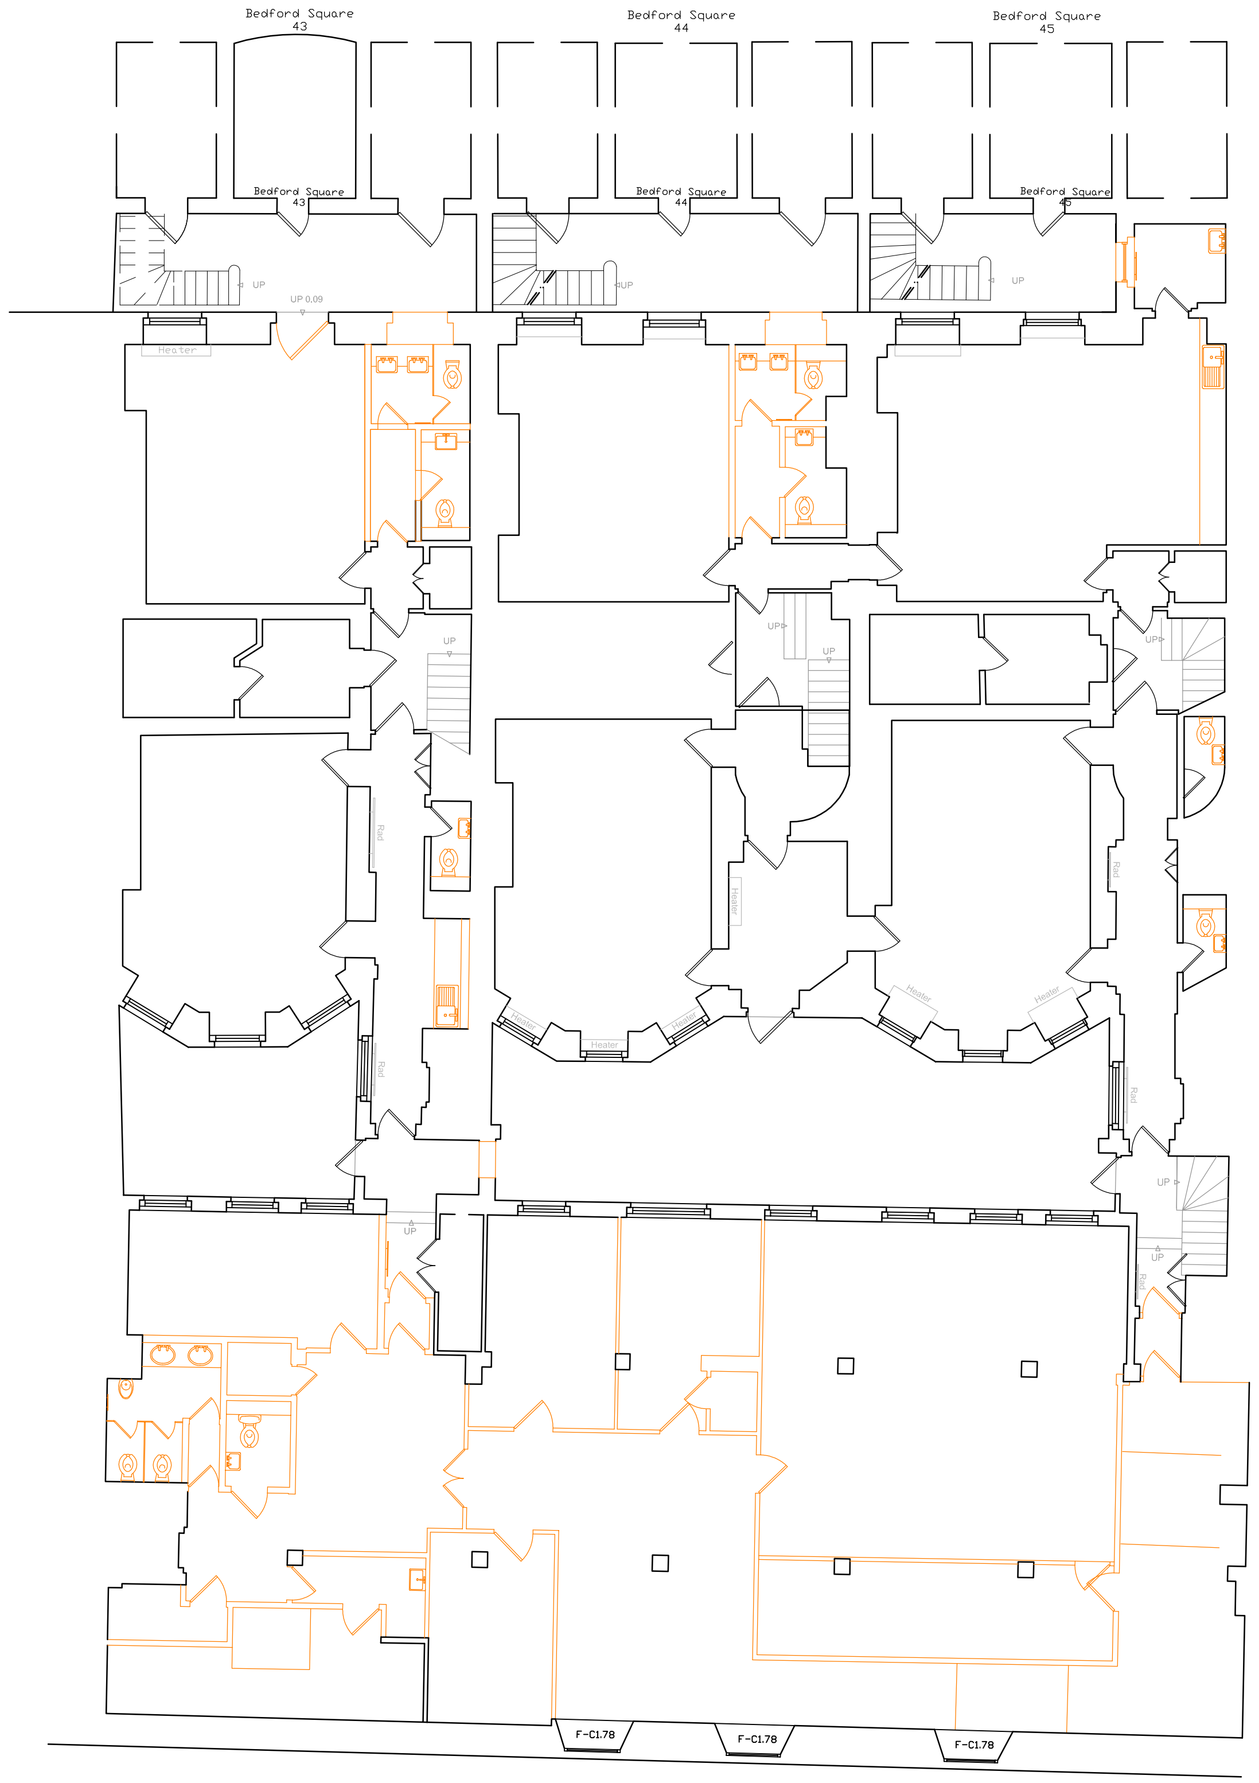

Courtyard Level Plan

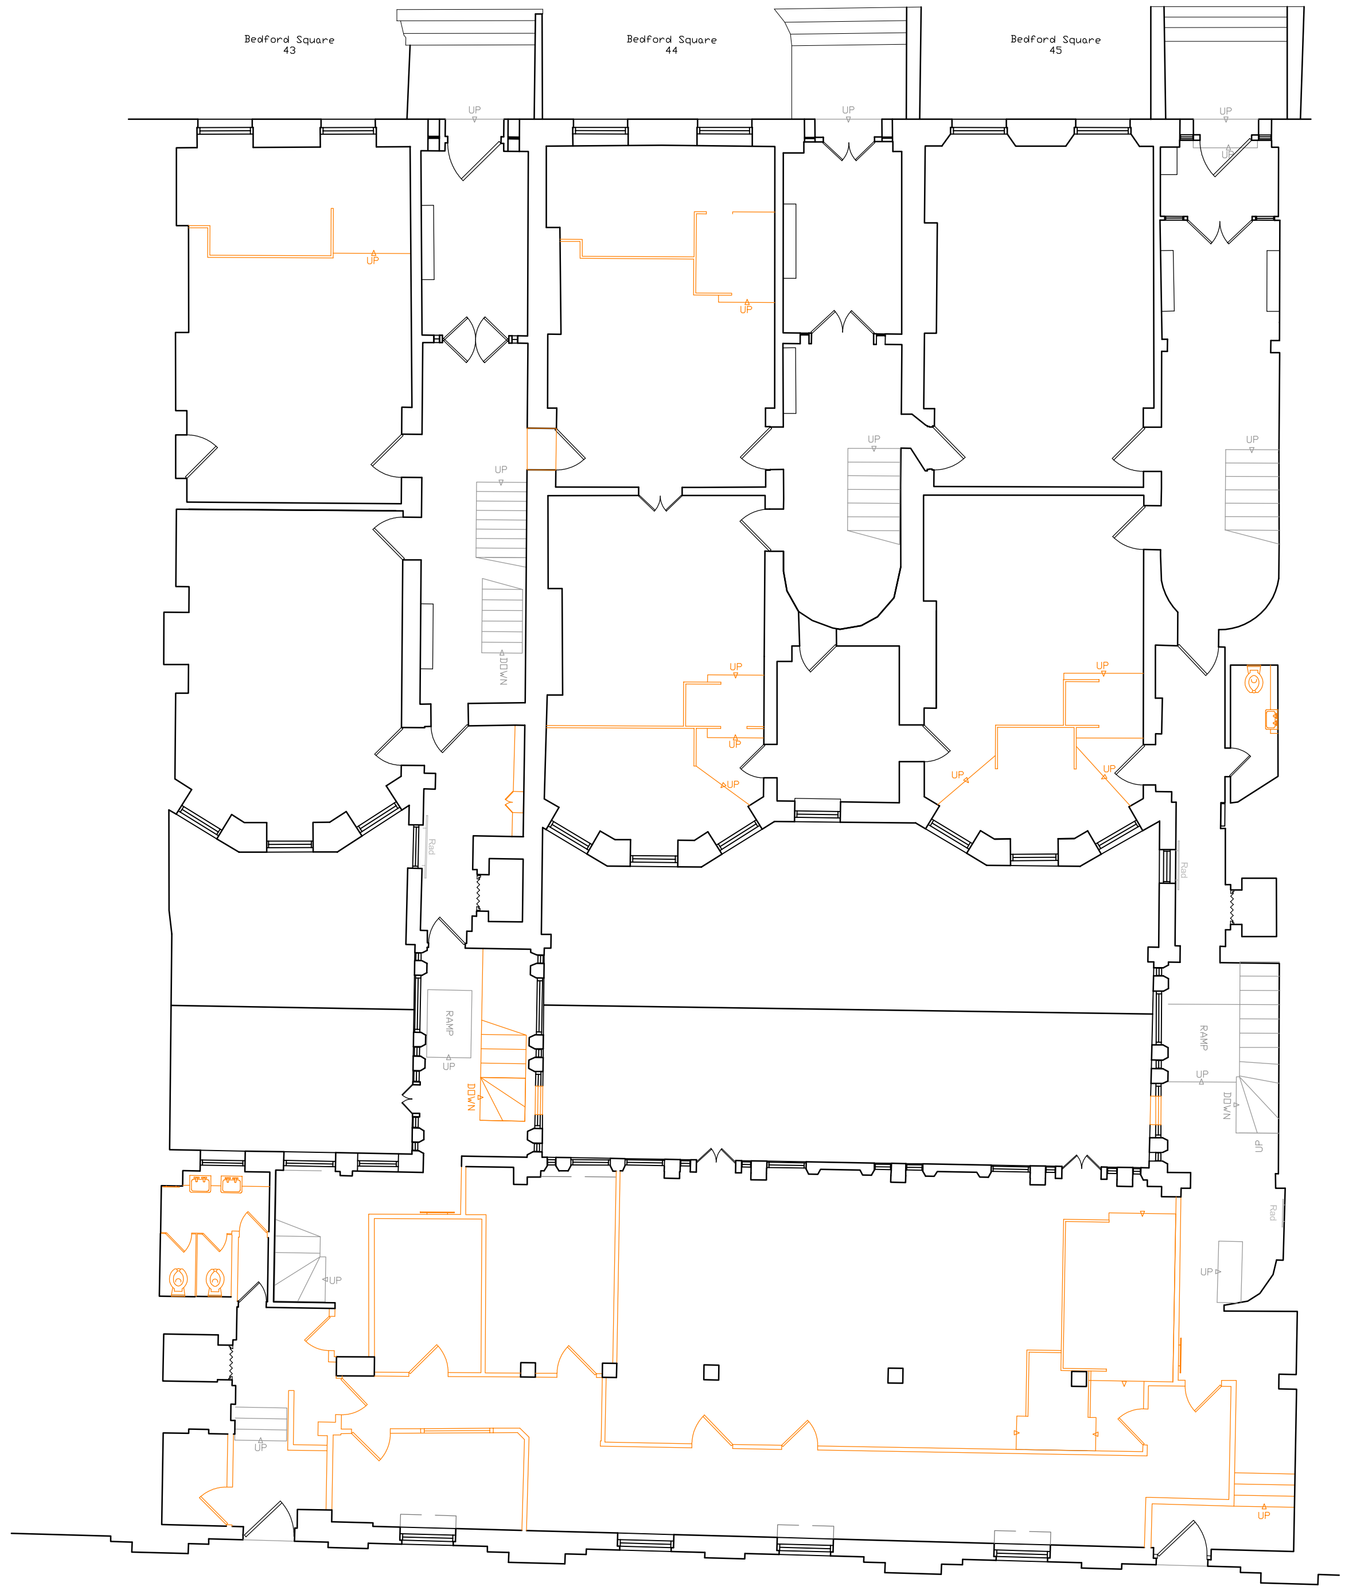

Ground Floor Plan

m 0 1 2 3 4 5 6 7 8 9 10
SCALE
1:100

Notes

Copyright: All rights reserved.
This drawing must not be reproduced without permission.
This drawing must not be scaled. Dimensions are in millimetres unless specified.

Demolition Works

North Point.

Key Plan.

Rev	Date	Revision Note	By	Check

EllisWilliams
Architects
151 Rosebery Avenue
London
EC1R 4AB
T: +44 (0)20 7841 7200

Job title: EJMUK					
Drawing title: Courtyard and Ground Demolition Plan					
Status: LBC		File Name		XrRef File	
Drawn by: EWA	date: 08/05/15	checked by	date	Scale at A1: 1:100	Scale at A3: 1:200
Job No.: 2057EH	CPI cat.: AG		Dwg No.: (0-)A30		Revision: -
Contractors Drawing No.					