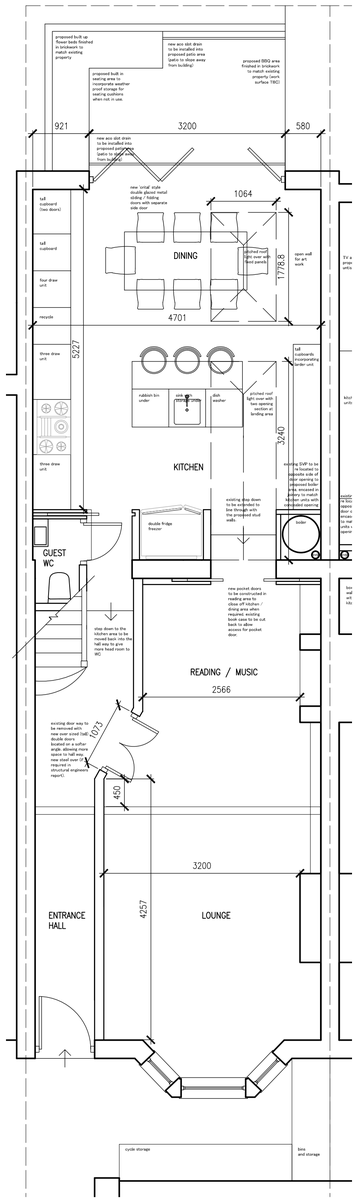

1 / 100 1:50 GROUND FLOOR PLAN
PROPOSED

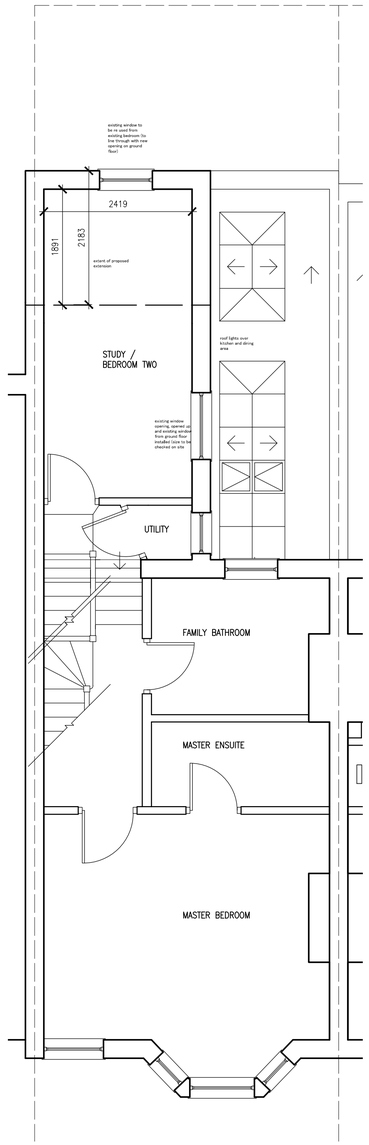

2 / 100 1:50 FIRST FLOOR PLAN
PROPOSED

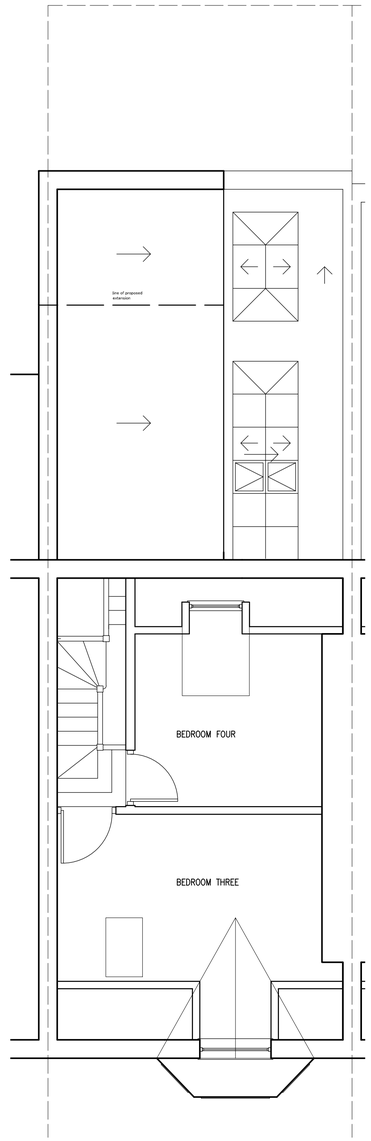

3 / 100 1:50 SECOND FLOR PLAN
PROPOSED

M 1:50
0 0,5 1,0 1,5 2,0 2,5 3,0 3,5 4,0 4,5 5,0 [m]

otes:
Copyright of this drawing remains the property of Atelier iad Ltd and should not be reproduced in full or parts or re-issued without written permission from Atelier iad Ltd

All dimensions shown are in millimetres, unless otherwise stated. Any use of these dimensions, other than for general reference, should be the subject of third party checking on site.

Any work that is carried out on the basis of this drawing should be carried out to all relevant British Standards and associated manufacturer's instructions / recommendations.

Rev	Date	Description

project Number: 15 011
drawing Number: 200
Rev 07
Scale 1:50@A1 1:100@A3
Date 22 Oct 2015
Size A1
Drn By

Site Address:
53 BROOMSLIEGH STREET
WEST HAMPSTEAD
NW

Title:
PROPOSED FLOOR PLANS

ATELIER
Interior architecture and design