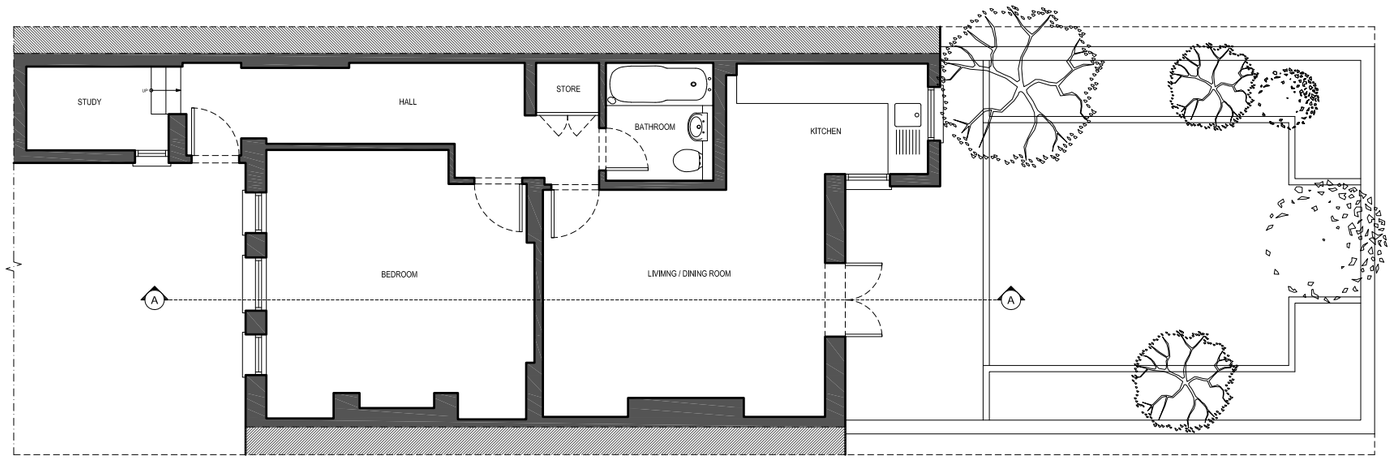

01 EXISTING LOWER GROUND FLOOR PLAN
1.100 @ A3

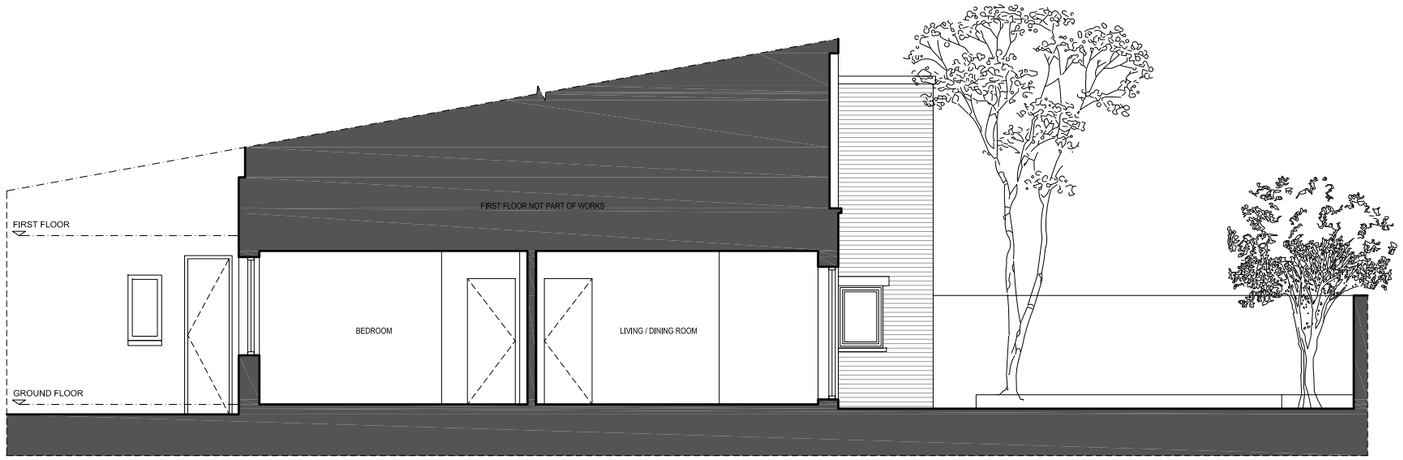

02 EXISTING SECTION AA
1.100 @ A3

03 EXISTING REAR ELEVATION
1.100 @ A3

NOTES:

- Drawing based survey Information Dated March 2016
- Information to read in conjunction with Structural Engineer and MEP Engineer package information
- All levels indicated as height above Ordinance Survey Datum taken from survey. To be confirmed.
- All dimensions subject to a tolerance of +/-5mm.
- All details are indicative and should be reviewed against contractors selected supplier / manufacturer / system. Any variations are to be advised to and approved by the Contract Administrator prior to commencement on site.

DATE	REVISIONS
27.04.2016	P01 PLANNING ISSUE

Do not scale from this drawing
All dimensions to be confirmed on site

N

0 1m 2m 4m

JOB NO. 1507	CLIENT BENJI HOWELL
TITLE 19A NORTH VILLAS KENTISH TOWN, N1	
DWG PLANNING DRAWINGS EXISTING	
DATE 27.04.16	STATUS PRELIM	SCALE @ A3 1/100	REV P01
DWG NO. 1507-0100-AP-002	