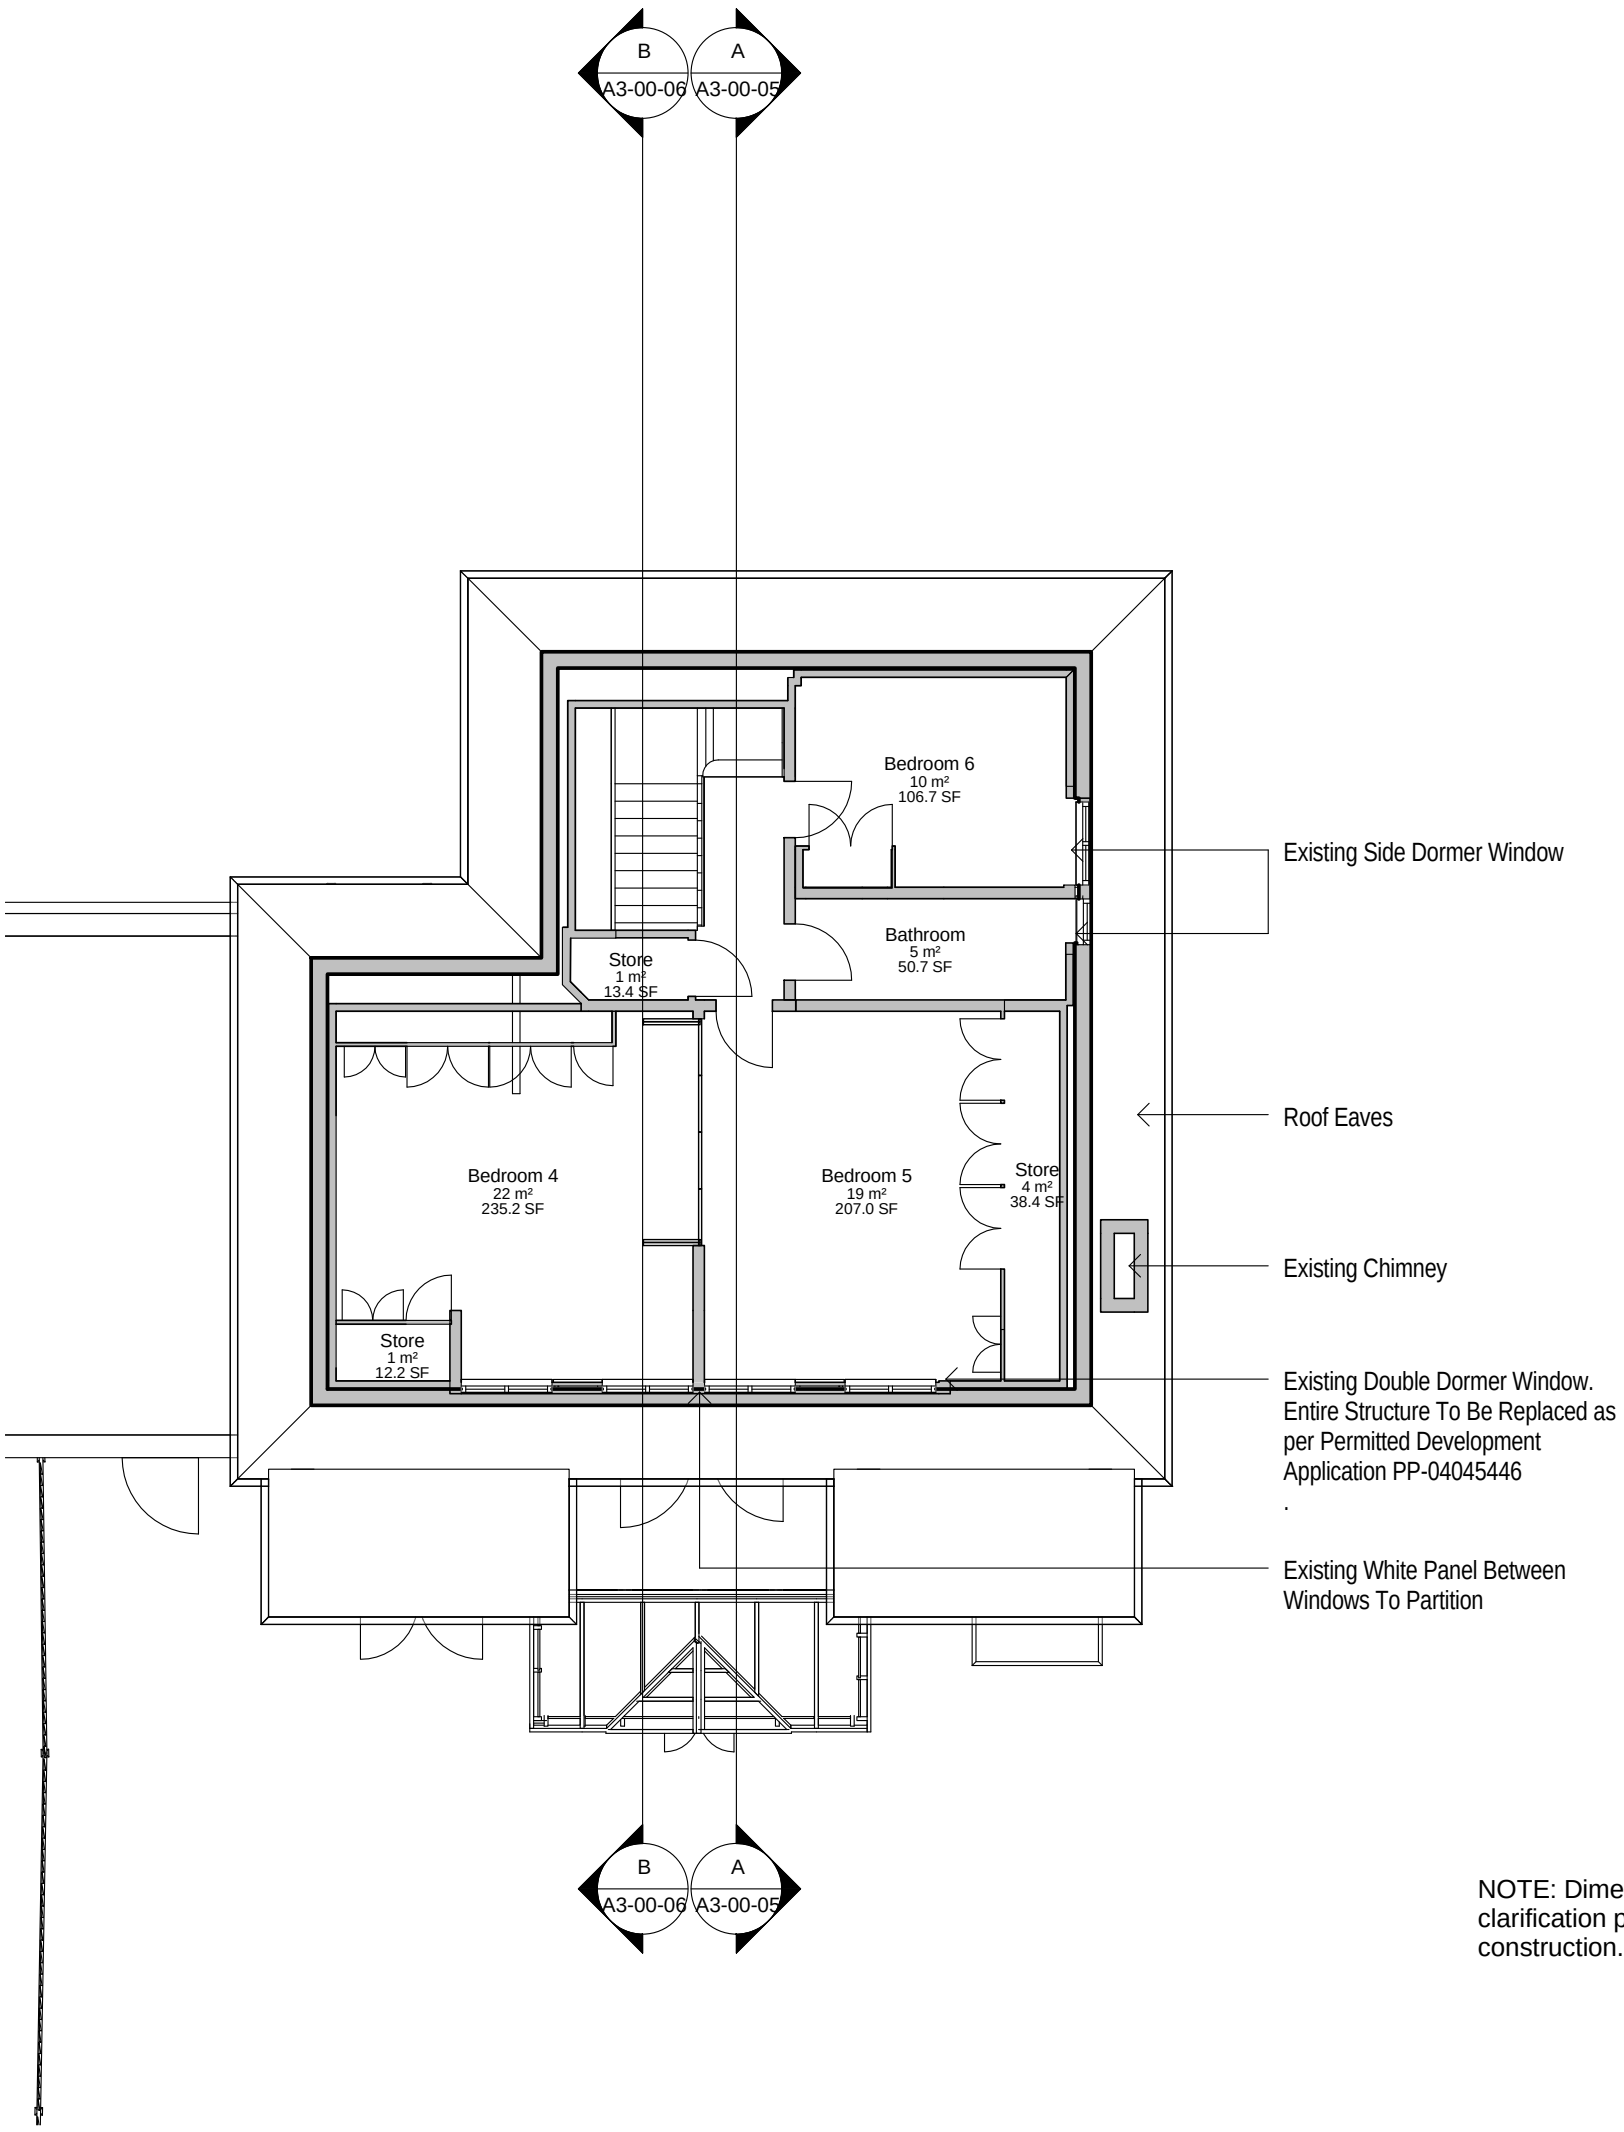

NOTE: Dimensions for clarification purposes only. Not for construction.

N

0 5m

Rev	Date	Details	Drawn	Checked

Issued for:

PLANNING

Project/Client:
Ranulf Road

Project No:
IALN14-0092-00

Dwg No:
A2-00-04

Rev:

Drawing:
Existing Second Floor Plan

Scale:
1 : 100 @A3

Drawn By: SMS
Date: 25.11.14

Checked By: KS
Date:

ARCHIAL | NORR
Tennyson House, 159-165 Great Portland Street, London, W1W 5PA
T: +44 (0)207 5800 400
www.archialnorr.com

Contractors must work only to figured dimensions which are to be checked on site.
© INGENIUM ARCHIAL LIMITED. An Ingenium International Company .