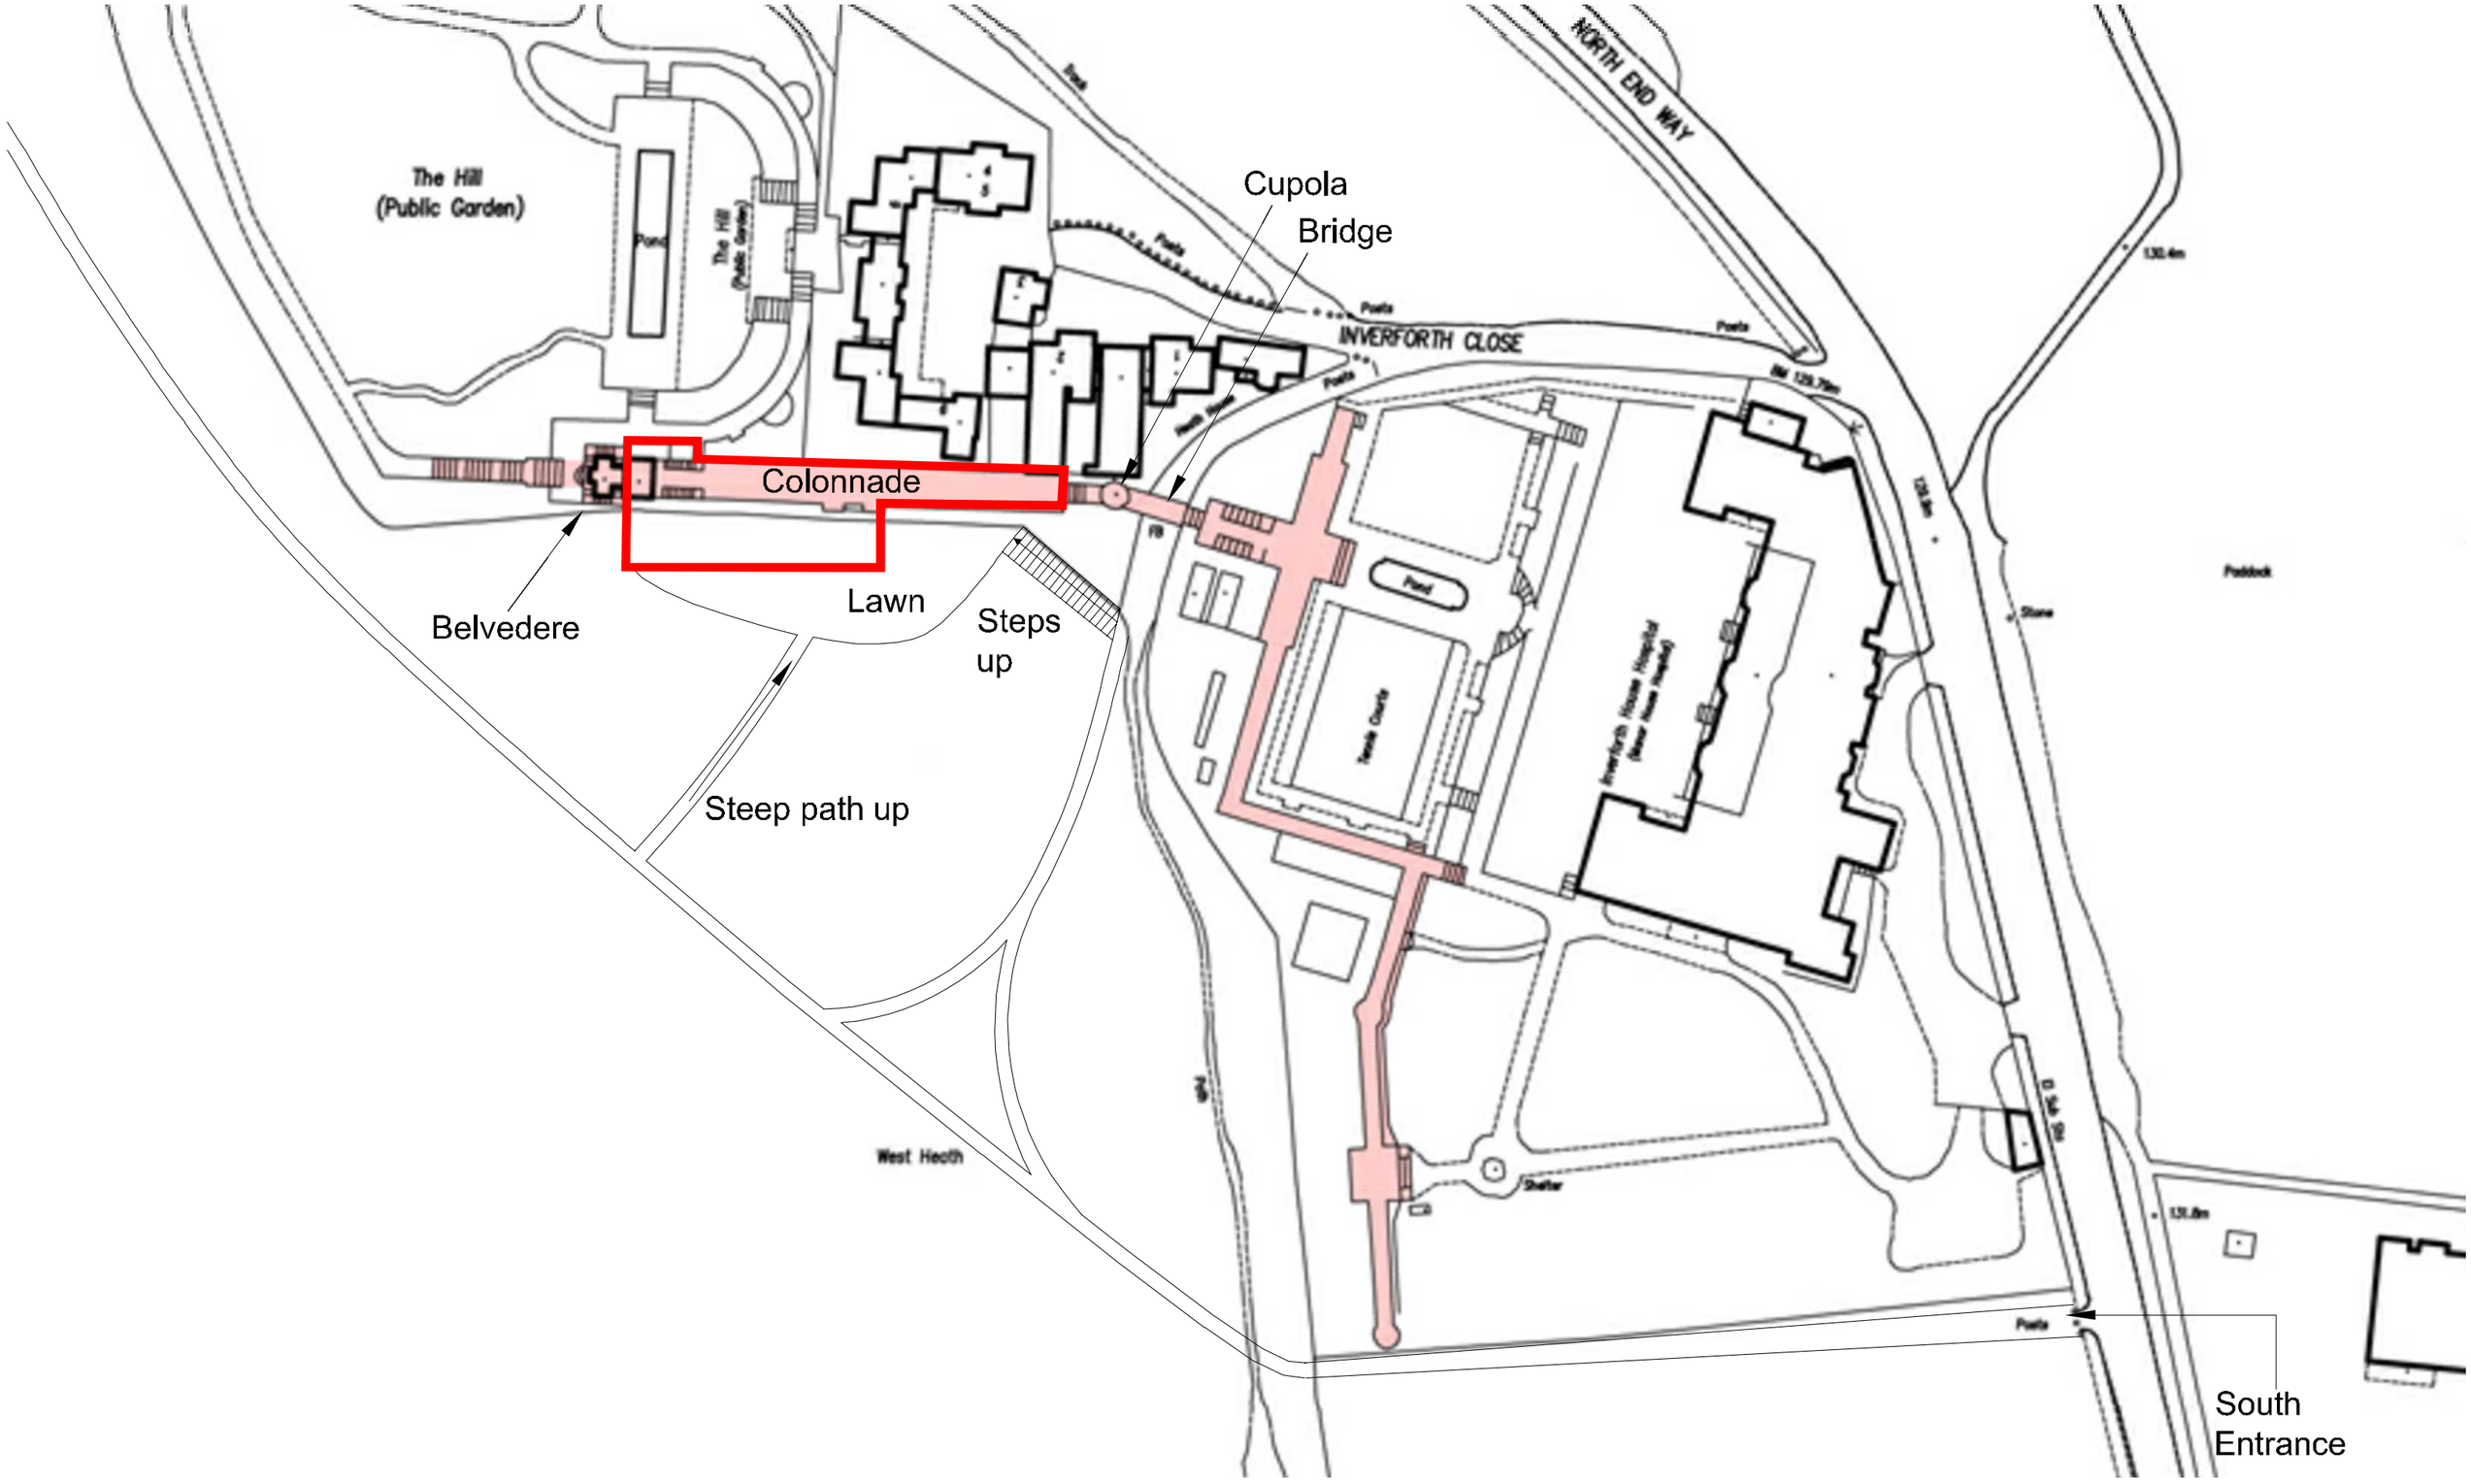

GENERAL NOTES:

1. Do not scale from this drawing. Use figured dimensions only. Contractor to check dimensions on site prior to construction and notify CA of any discrepancy.
2. This drawing is to be read in conjunction with all other relevant contract drawings, specifications & Schedules.
3. If in doubt: Ask
4. Martin Ashley Architects shall be notified in writing of any discrepancies.

Key:

Localtion of site

N

Rev.	Date	Reason For Issue	Chk	Rev.	Date	Reason For Issue	Chk

Status
Preliminary

MARTIN ASHLEY ARCHITECTS
46-48 London Road, Twickenham, Middlesex, TW1 3RJ
T +44 (0) 20 8943 7788
www.ma-arch.co.uk

Client
City of London
City Surveyor's Department
.

Project
Hill Garden Pergola Oak Framework
at Hampstead Heath
.

Title
Site Plan
.
.

Date	Scale
April 2016	1:500 @ A3
Checked By	Drawn By
FB	EA
Drawing Number	Revision
2253-01/00/00	.

© Martin Ashley Architects 2011