© 2015 Mason Navarro Pledge

Notes:

For general notes and specification refer to MNP G series.

1 - Superstructure to be coordinated and confirmed.

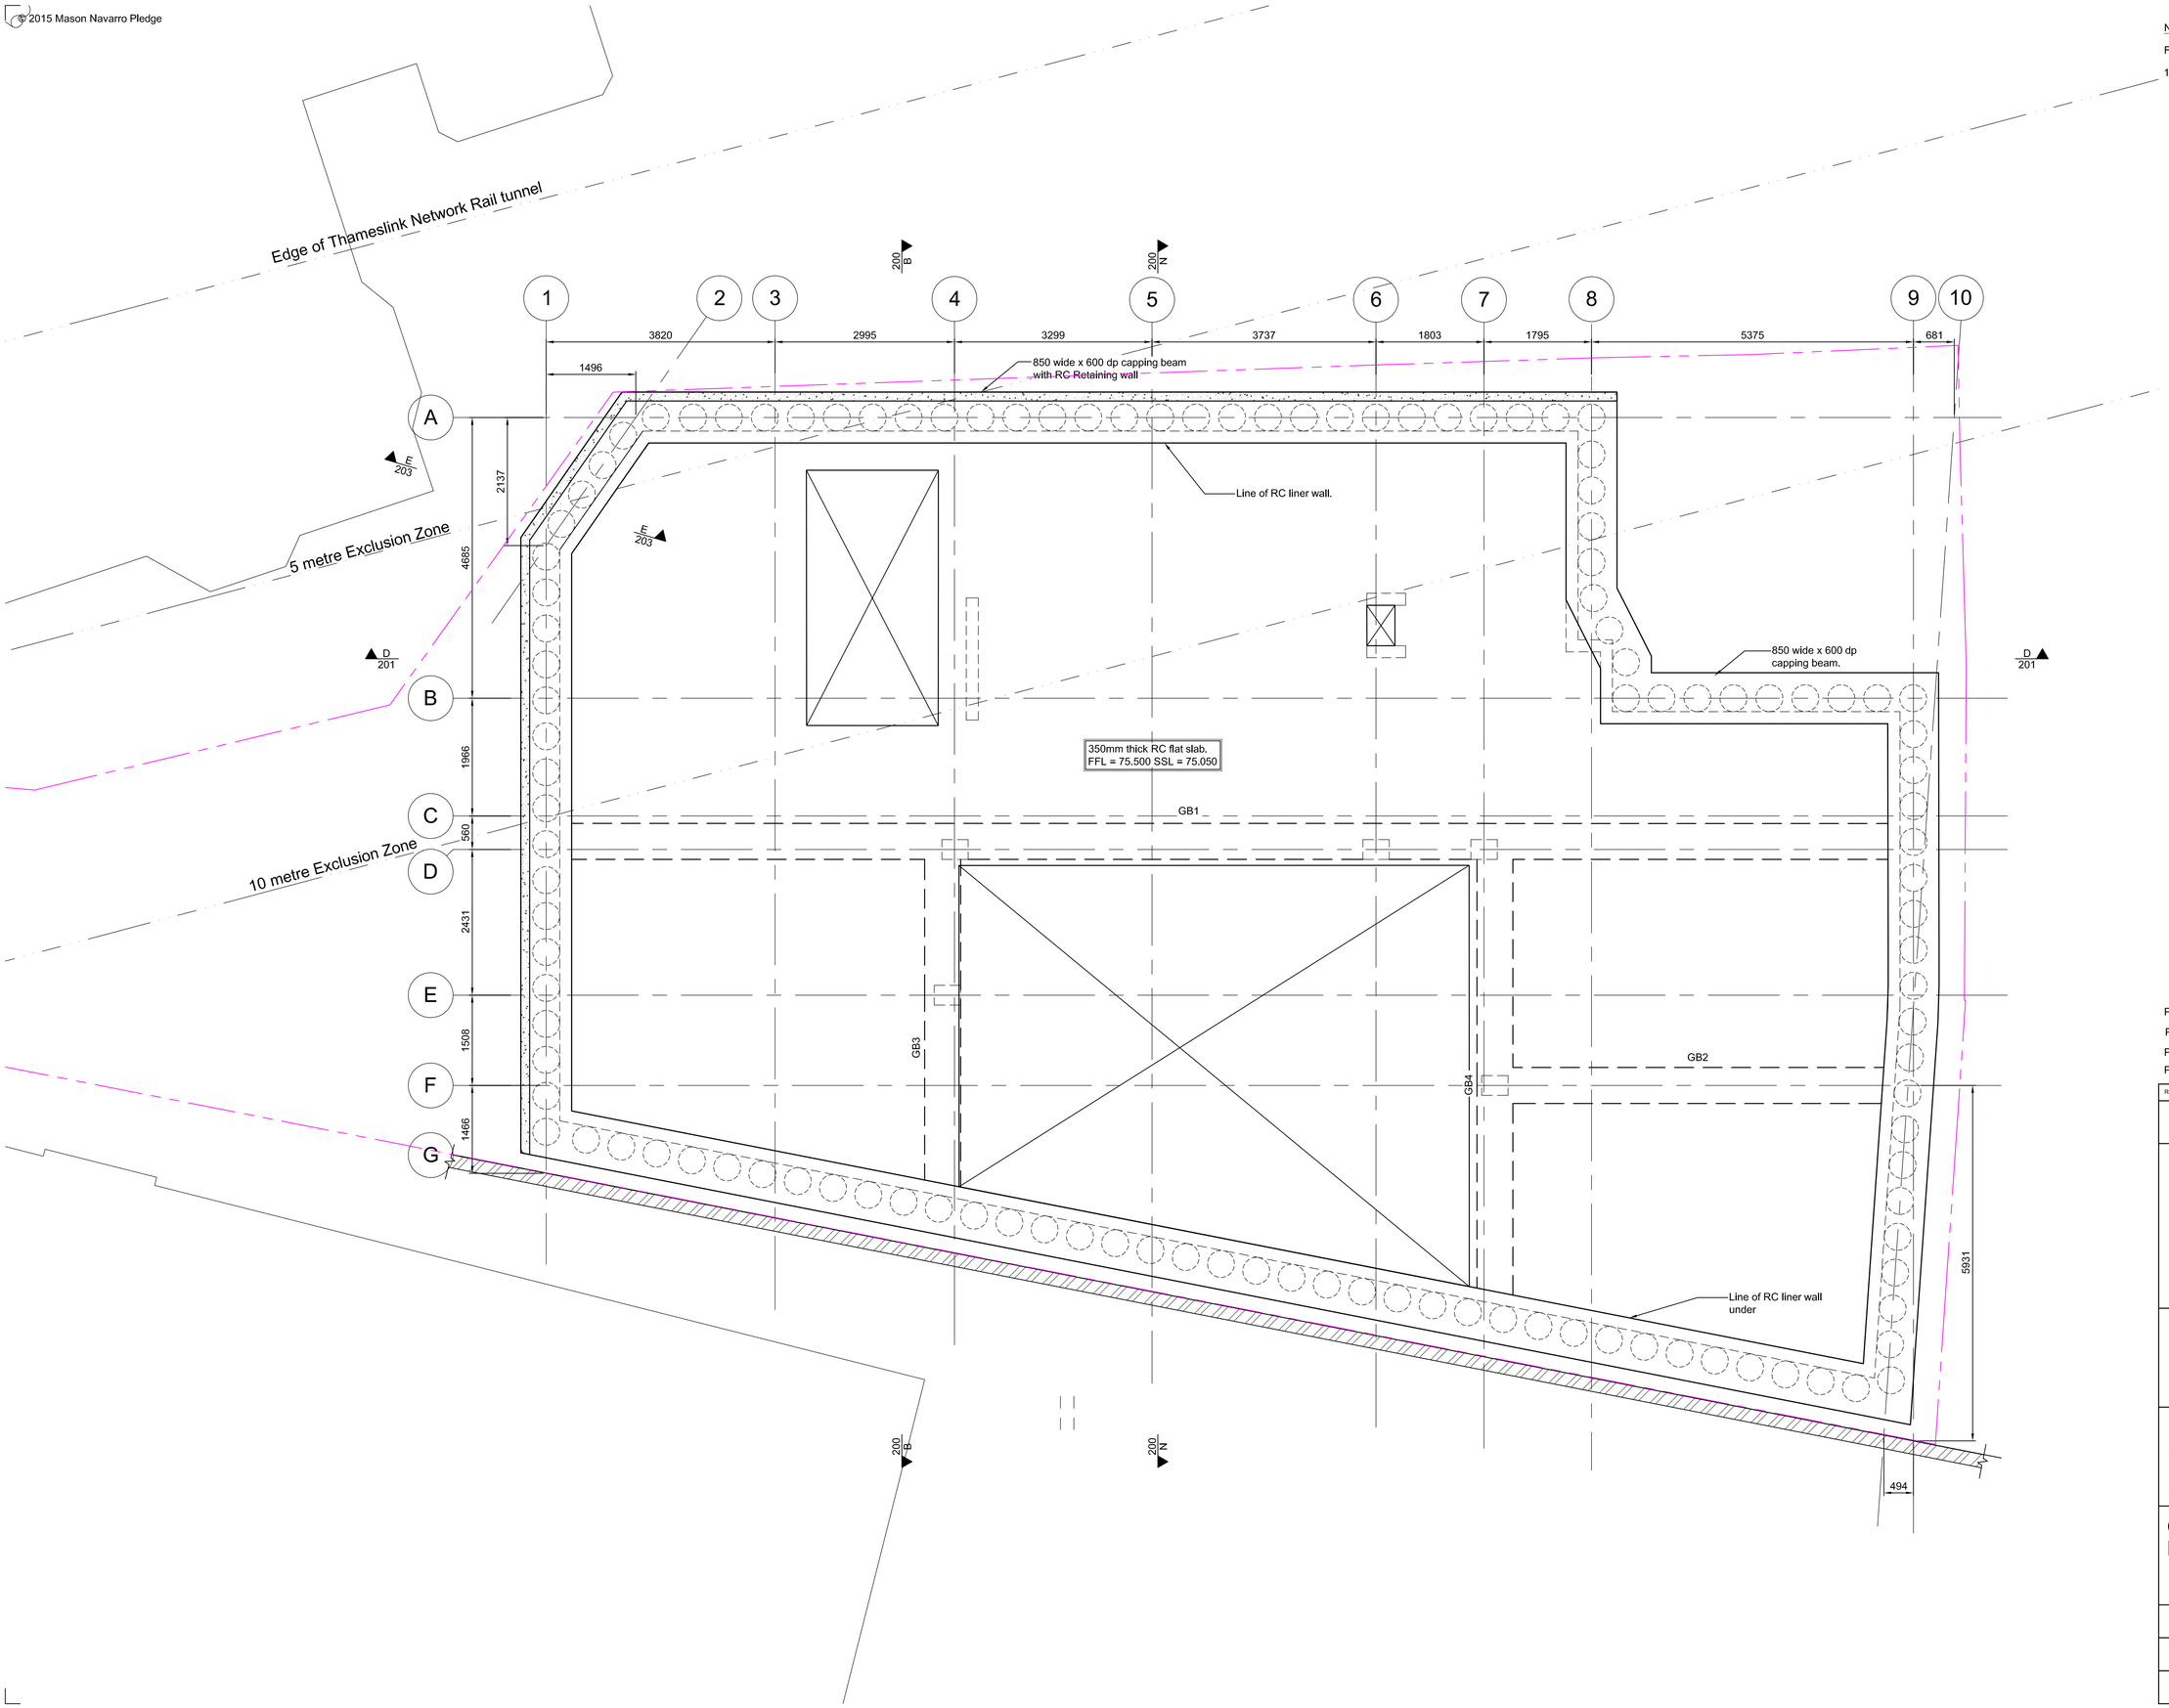

REV	COMMENTS	DATE	CHK
P4	Section marks updated	22.01.16	KHD
P3	Site boundary added; Notes update	09.11.15	KHD
P2	Retaining wall added	20.10.15	KHD
P1	Preliminary Issue	17.07.15	KHD

STATUS

PRELIMINARY

mnp
mason navarro pledge
Consulting Civil and Structural Engineers
Bancroft Court, Hitchin, Hertfordshire SG5 1LH
Telephone: 01462 632012 Fax: 01462 632233
Email: office@mnp.co.uk www.mnp.co.uk

CLIENT

VABEL
LONDON

PROJECT

16A LYNDHURST GDNS, HAMPSTEAD, LONDON, NW3 5NR.

DRAWING TITLE

GROUND FLOOR LAYOUT

SCALE @ A1	DATE
1:50 @ A1	28.05.15
DRAWN BY: SF	CHECKED BY: KHD

JOB No.	DRAWING No.	REV
215115	GA 104	P4