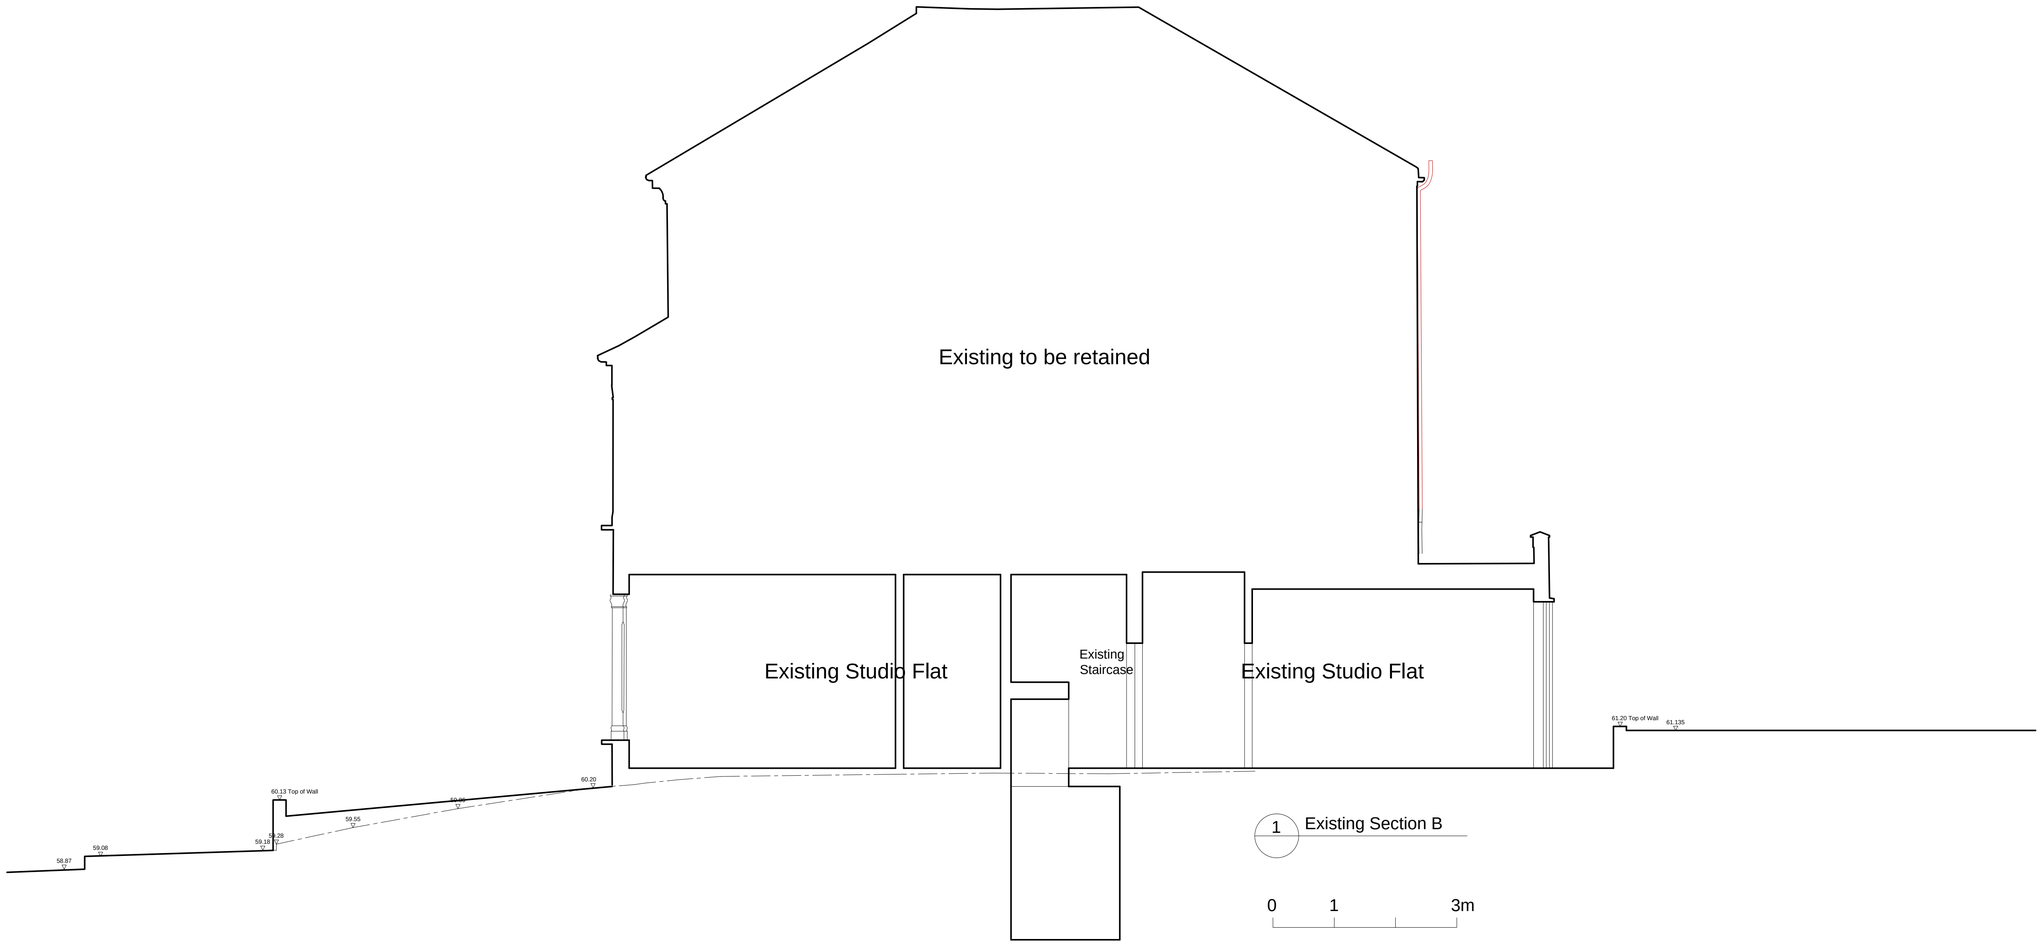

GENERAL NOTES

All dimensions are in millimetres

REVISION

Ko and Partners
72A Disraeli Road
London SW15 2DX

T 020 8785 3501
E postbox@koandpartners.co.uk

Project: **71 Fordwych Road, London NW2 3TL**

EXISTING SECTION B

Date: MAR 2016

411-A-009

Revision:

Scale: 1:50@A1

FOR APPROVAL

Client:
Leycam Ltd