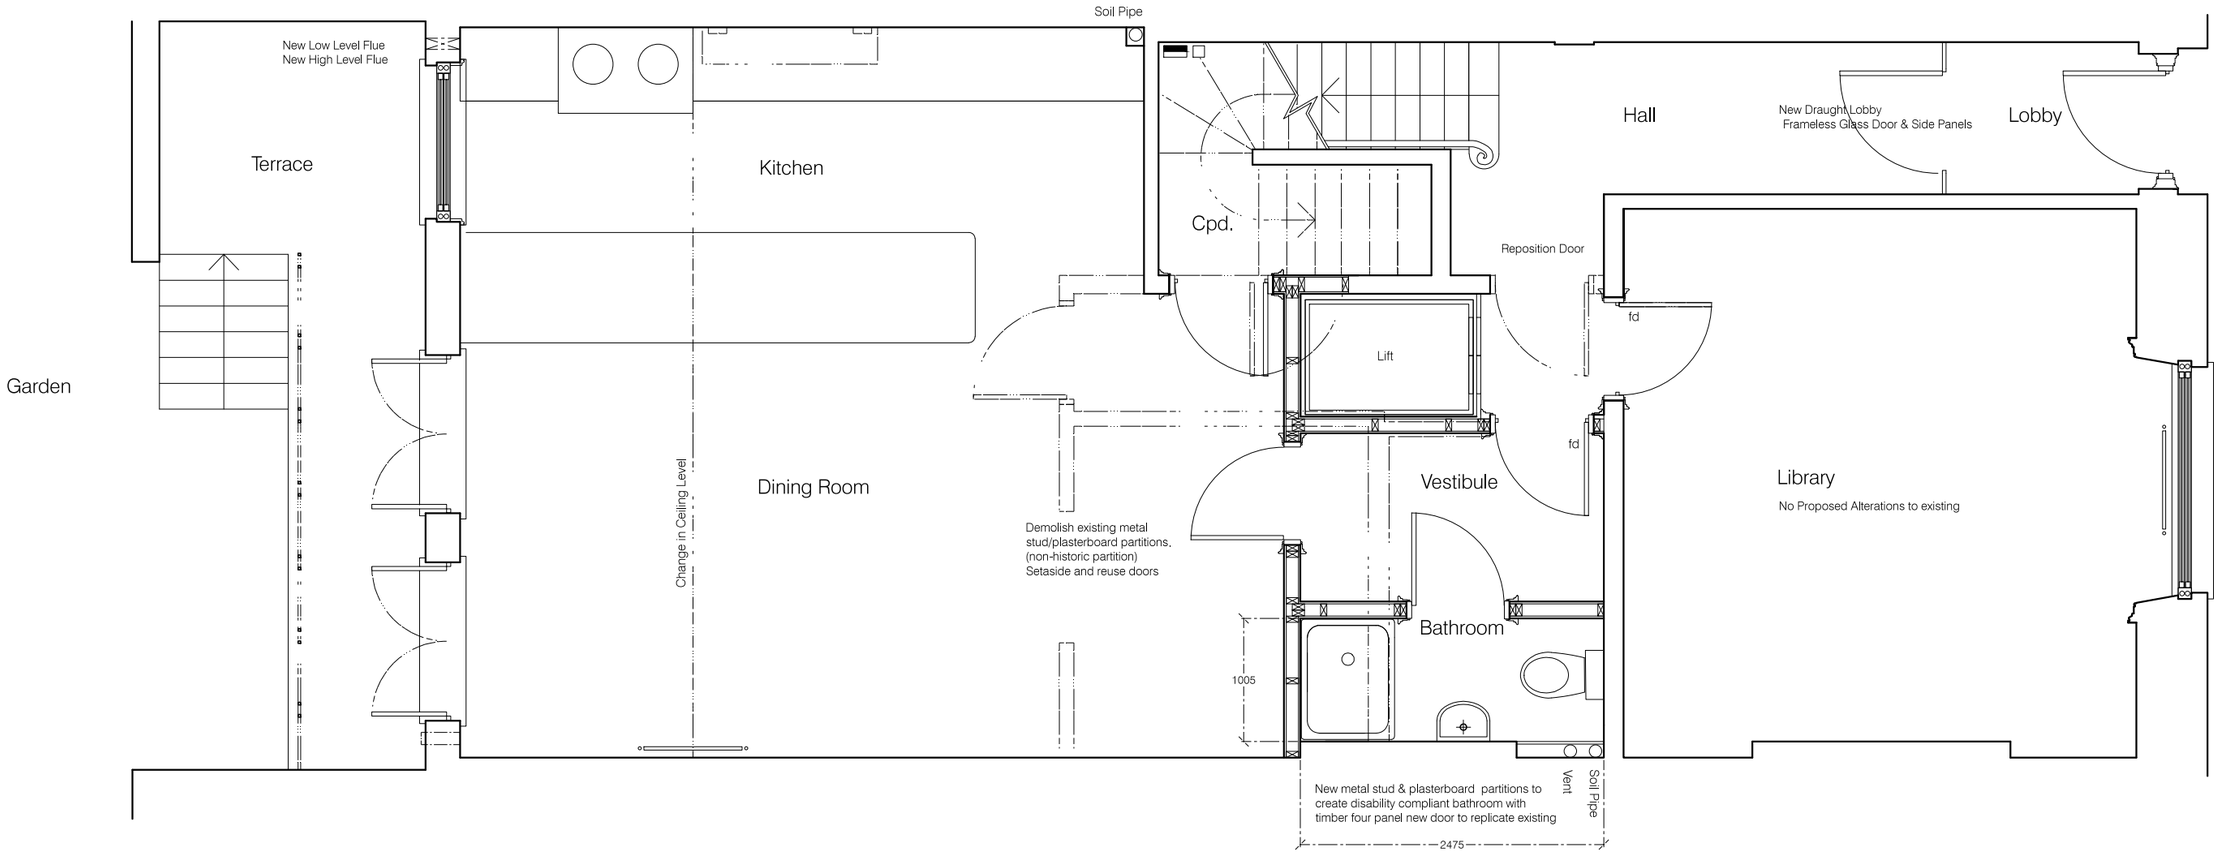

Proposed Ground Floor Plan

0 5
metres

CRITICAL MASS ARCHITECTS
ARCHITECTS & PASSIVHAUS DESIGNERS
CAPPY'S COTTAGE OGWELL NEWTON ABBOT TQ12 6BA
TEL: 01626 638210 www.criticalmassarchitects.com

Project
General Refurbishment

Address
67 Albany Street, London NW1 4BT

Revisions

Drawing
Proposed Ground Flr Plan

Client
Mr & Mrs Marcuson

Drawn by
MDS

Issue
21.04.16

Drawing No.
090 67AS 05

Scale
1:50 @ A3/
1:25 @ A1