This drawing should be read in conjunction with the specification and shall not be used in lieu of the service contractors working drawings. At construction stage, the service contractors are required to prepare co-ordinated drawings for construction purposes under the terms of the contract.

A0

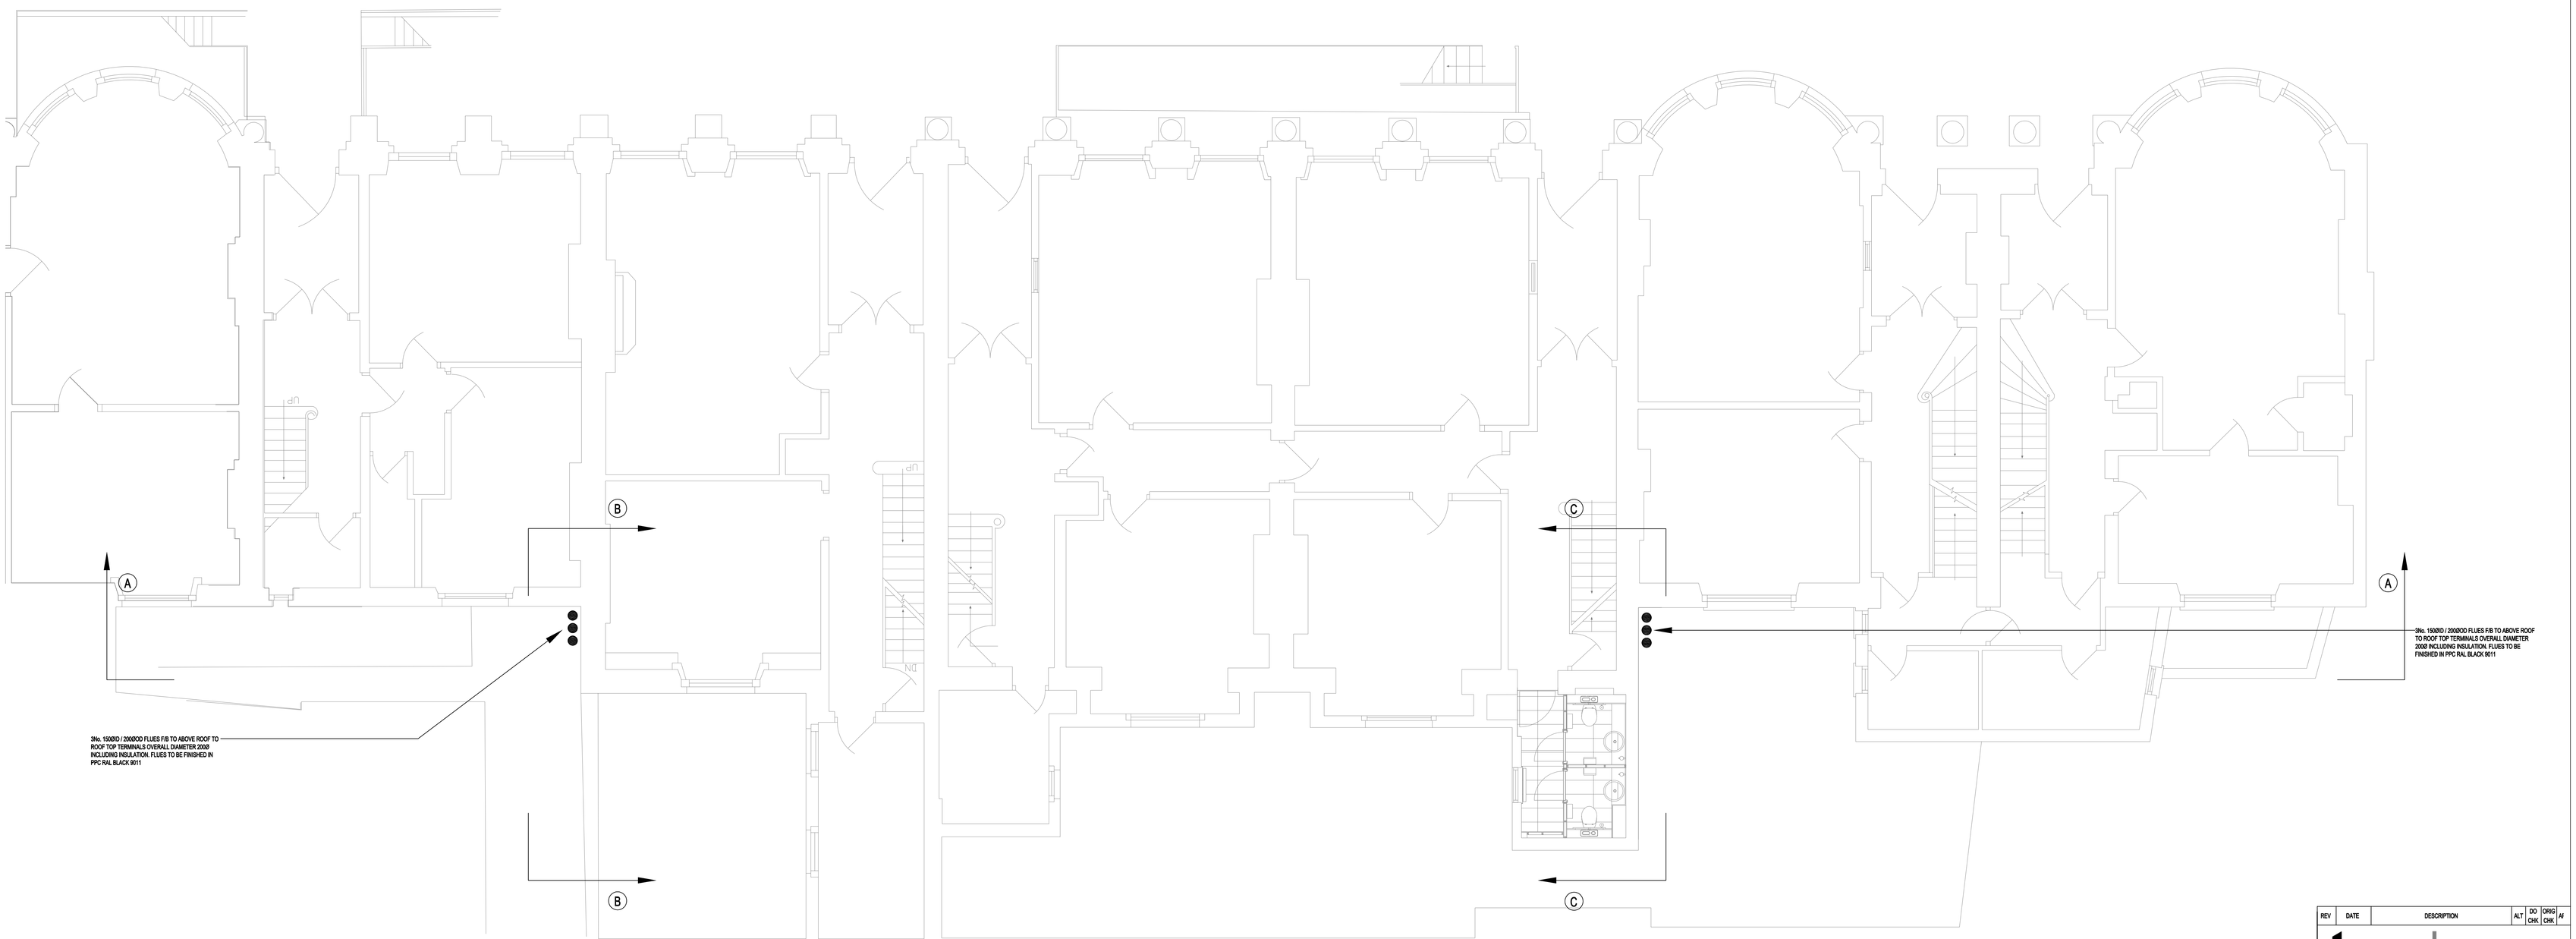

GROUND FLOOR

REV	DATE	DESCRIPTION	ALT	DO CHK	ORIG CHK	AI

tga CONSULTING ENGINEERS
a sustainable future... engineered.

TGA Consulting Engineers LLP
Building 3, Gateway 1000, Stevenage, Herts. SG1 2FP.
E: info@tgace.co.uk T: 01438 314422

Project
ROYAL COLLEGE OF PHYSICIANS
REFURBISHMENT OF BOILER HOUSES

Title
MECHANICAL ENGINEERING SERVICES
PROPOSED ROUTES OF BOILER FLUES
FROM BOILER HOUSES IN HOUSE No.3
AND HOUSE No.7
GROUND

Architect
LUSHER ARCHITECTS

Client
ROYAL COLLEGE OF PHYSICIANS

Drawing Number	Revision	Scale	
7650M(58)101	-	A0	1:50
		A2	-
		A4	-

Path
J:\

Architects Drawing Reference
-

Drawn	DO Check	Originator	Approved
JS	MPD	MPD	AM

Date	Status
MARCH 2016	TENDER

This drawing is the copyright of TGA Consulting Engineers LLP
and must not be reproduced without their permission.
This drawing shall not be scaled for construction purposes.