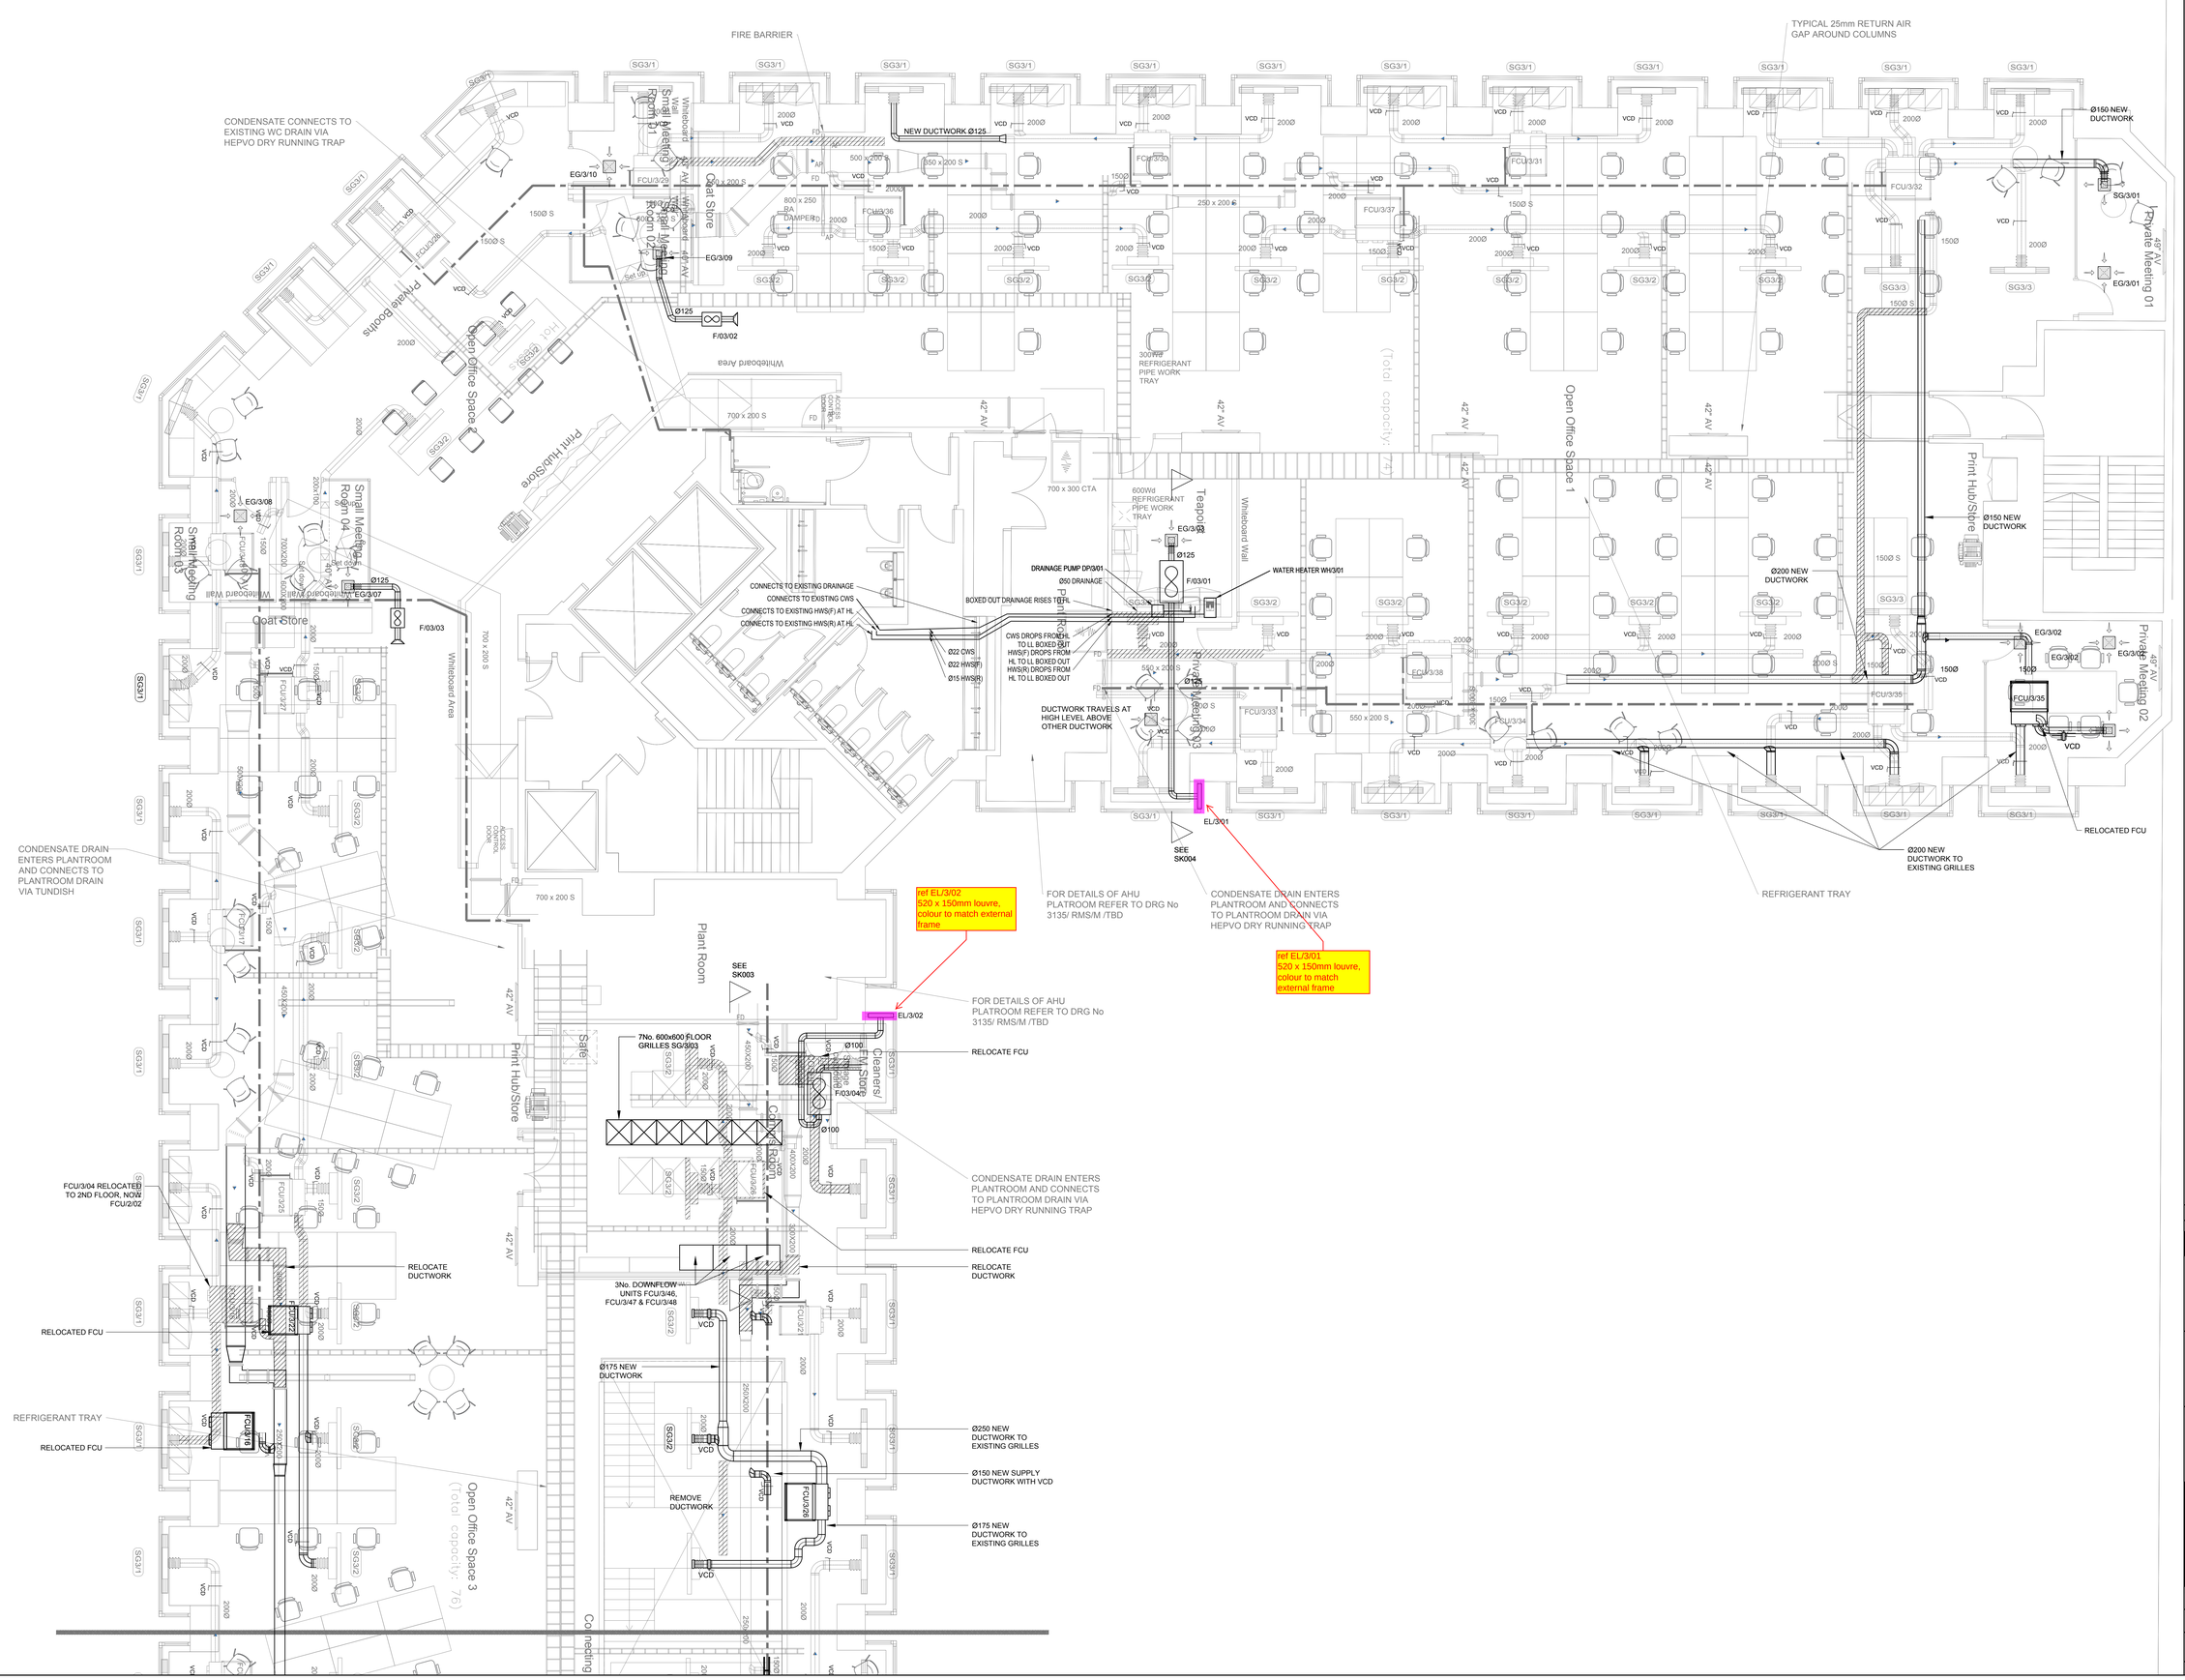

NOTES

TO BE READ IN CONJUNCTION WITH ALL OTHER PROJECT DRAWINGS, REPORTS AND SPECIFICATIONS.

DO NOT SCALE FROM DRAWINGS. ALL DIMENSIONS TO BE CONFIRMED ON SITE.

ALL PLANT AND EQUIPMENT POSITIONS AND DISTRIBUTION SERVICE RUNS ARE INDICATIVE AND APPROXIMATE. EXACT POSITIONS TO BE DETERMINED ON SITE.

KEY

- EG — CEILING MOUNTED EXTRACT GRILLE
- SD — CEILING MOUNTED SUPPLY DIFFUSER
- EXTRACT FAN
- REMOVE
- ATTENUATOR (CTA = OPEN CROSS TALK VERSION)

NOTES:

- **LEAK DETECTION ON ALL PIPES IN TEA POINT AREAS**
- **DRIP TRAY FOR PATCH ROOM COOLING FCU**

REV	DATE	BY		CHK	APD
0	00/00/2016	AA	Contractor's Proposal Issue	DE	DP

STATUS: For Approval

CLIENT:

PROJECT: THETRAINLINE.COM

TITLE: MECHANICAL SERVICES THIRD FLOOR (NORTH) PROPOSED STRIPOUT

AMD ENVIRONMENTAL LTD
Jupiter House
Orbital One
Green Street Green Road
Dartford, Kent
DA1 1QG
Tel: 01322 842200
Fax: 01322 842219

DRAWN	CHECKED	APPROVED
AA	DE	DP

SCALE	DATE
1:50 @ A0	29/04/2016

PROJECT No.	DRAWING No.	REV.
2859	M005	0

© AMD ENVIRONMENTAL LTD.