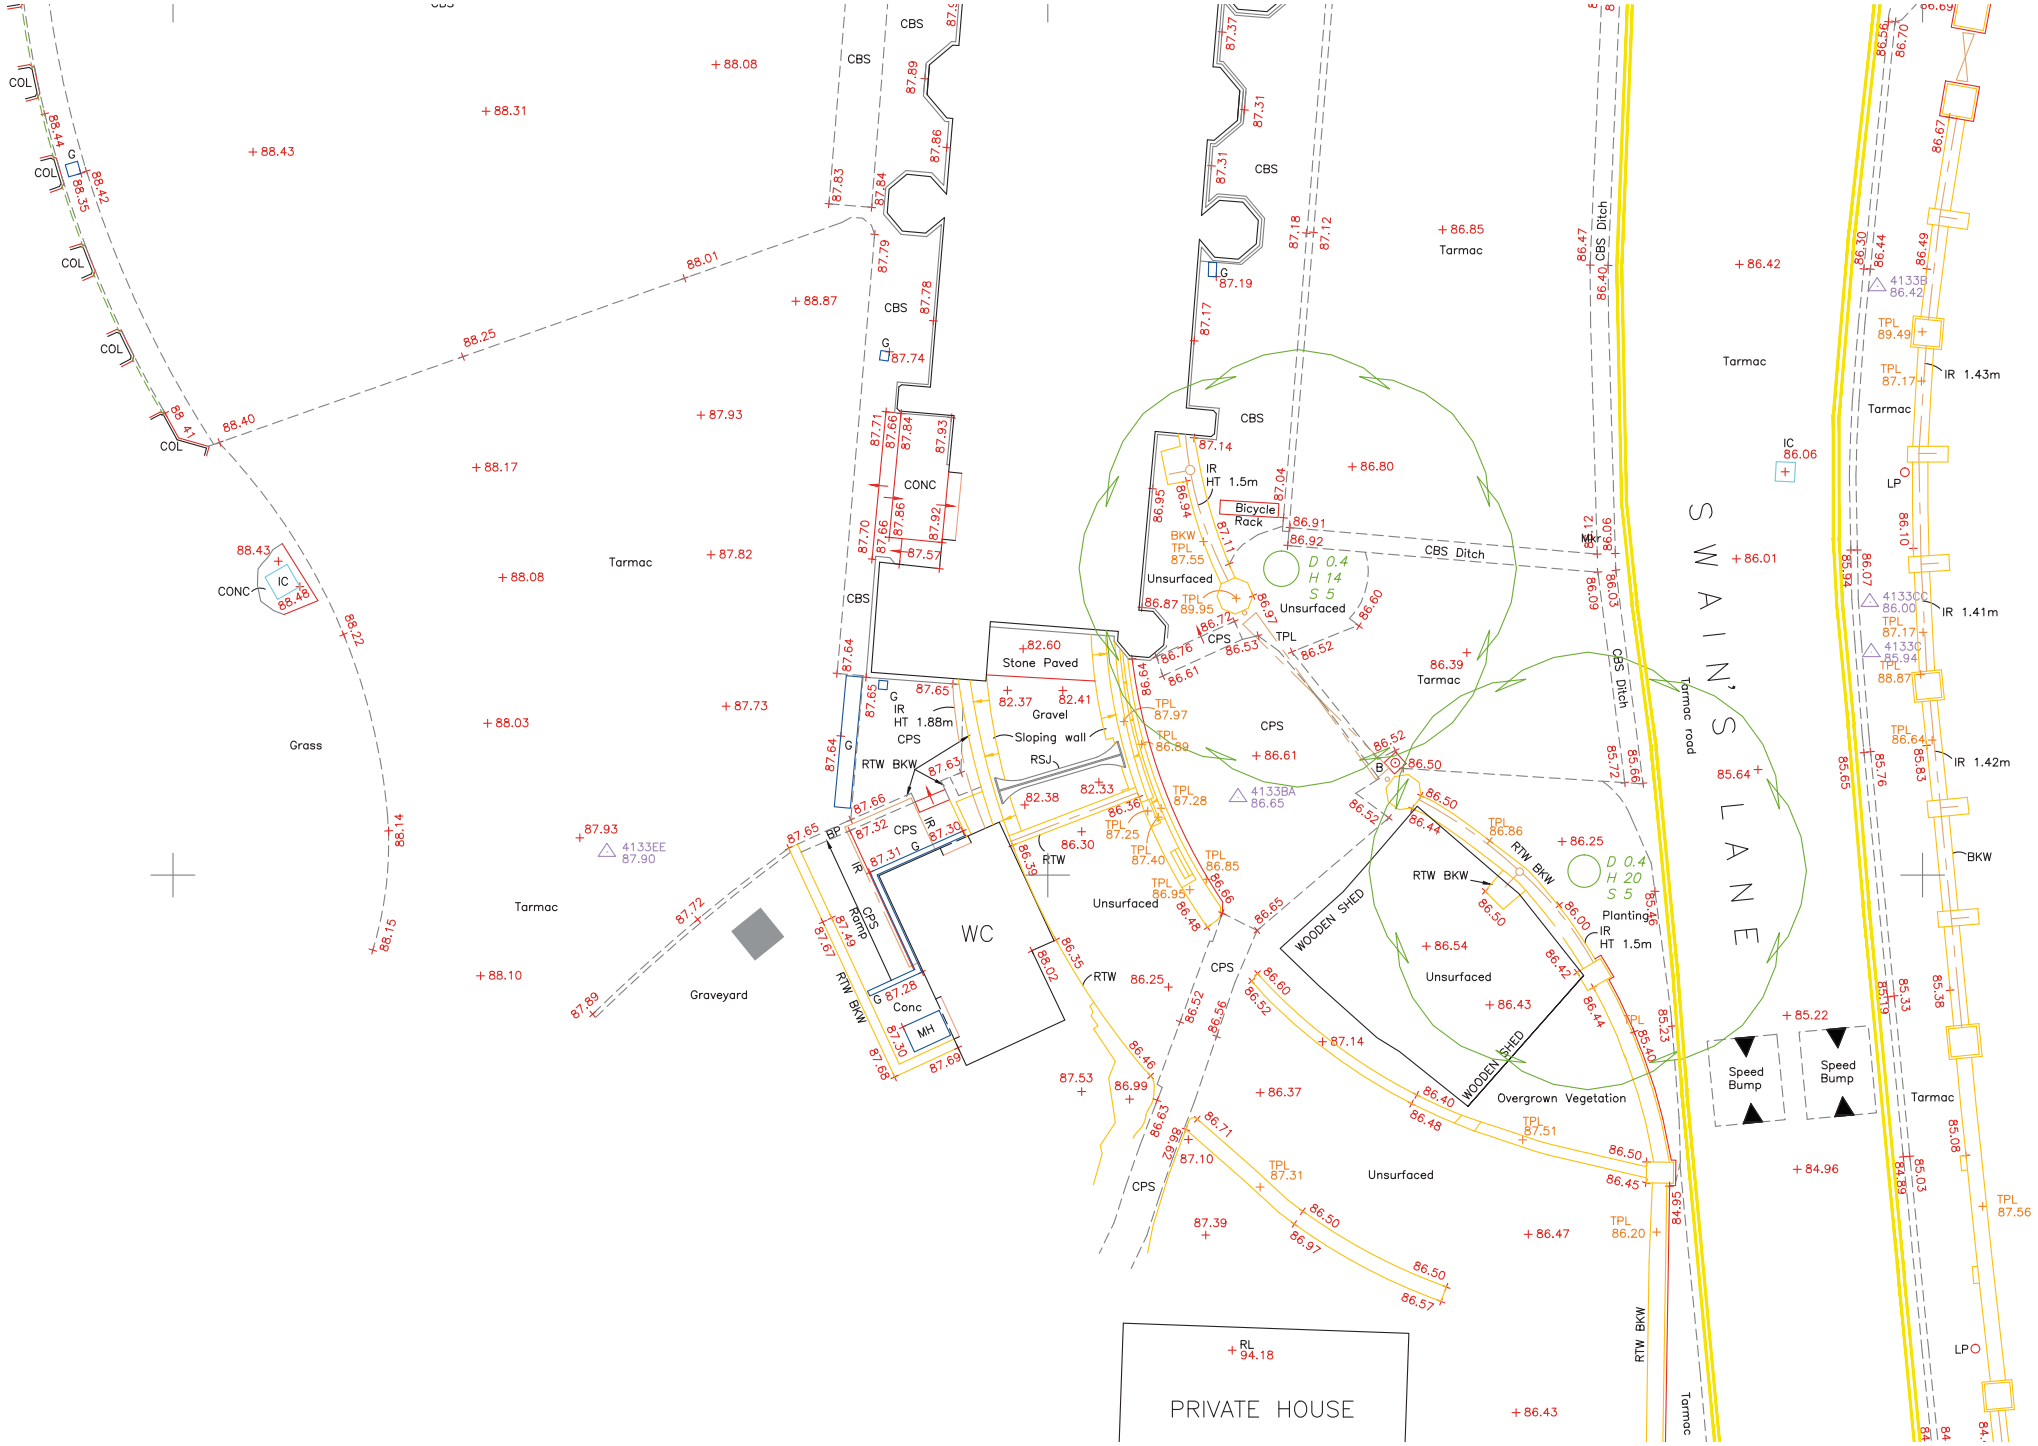

SWAIN'S LANE
PRIVATE HOUSE
WC
Stone Paved
Gravel
Sloping wall
RSJ
Unsurfaced
Bicycle Rack
Tarmac
Grass
Graveyard
Overgrown Vegetation
Planting
WOODEN SHED
Speed Bump
Tarmac road
CBS Ditch
CBS
CONC
CPS
RTW BKW
RTW
Conc
MH
Ramp
IR HT 1.5m
IR HT 1.88m
IR 1.43m
IR 1.41m
IR 1.42m
D 0.4 H 14 S 5
D 0.4 H 20 S 5