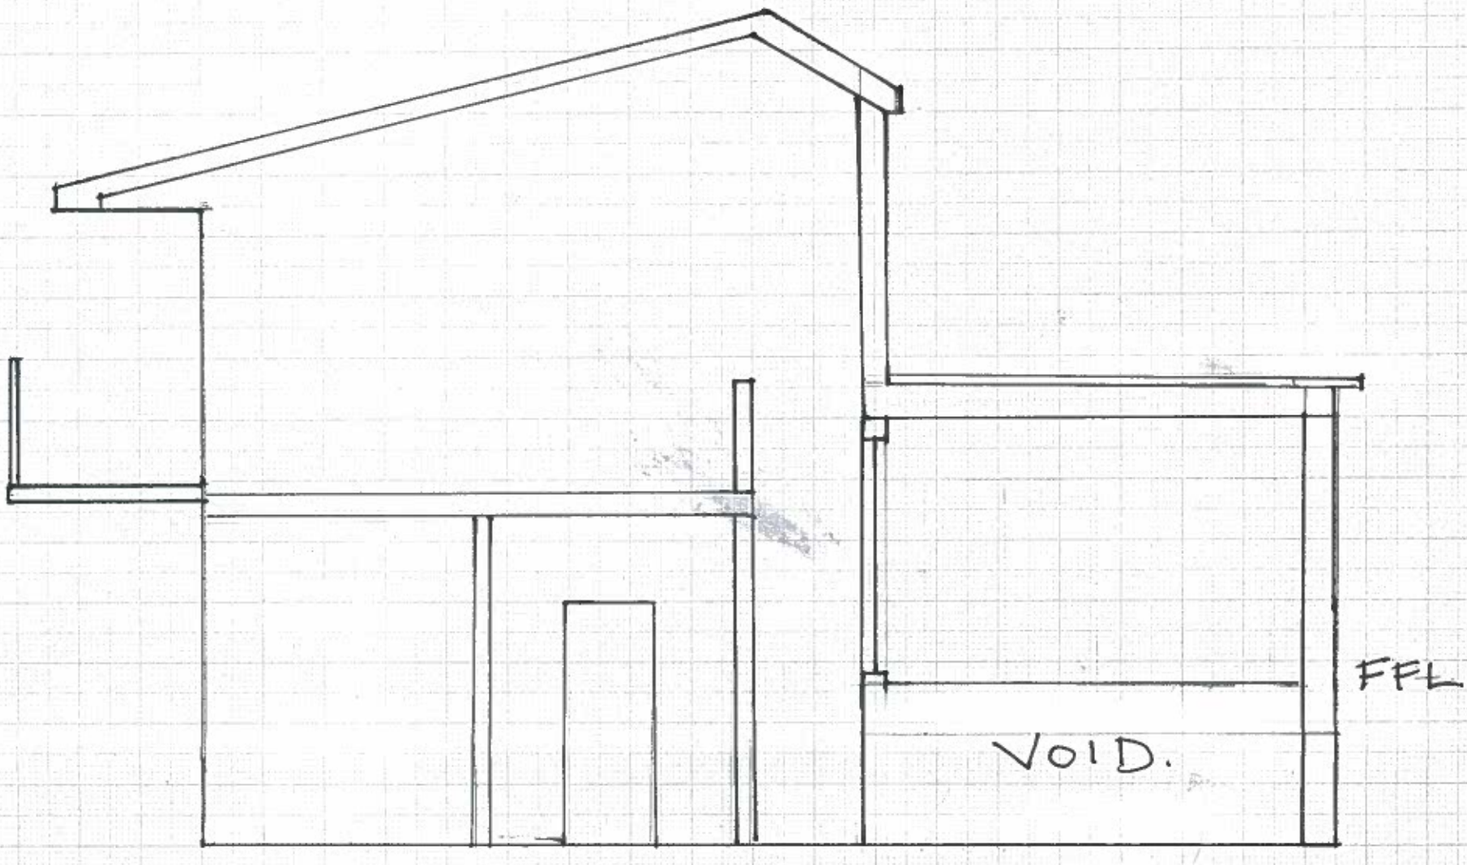

DRAWN BY MARTIN BARBER
TITLE : SECTION
1 HODES ROW NW3 2JZ
SCALE : 1:50 @ A3
DRAWING No MB/07
PLANNING PERMISSION

Technik Art Ref. XPG2