DO NOT SCALE

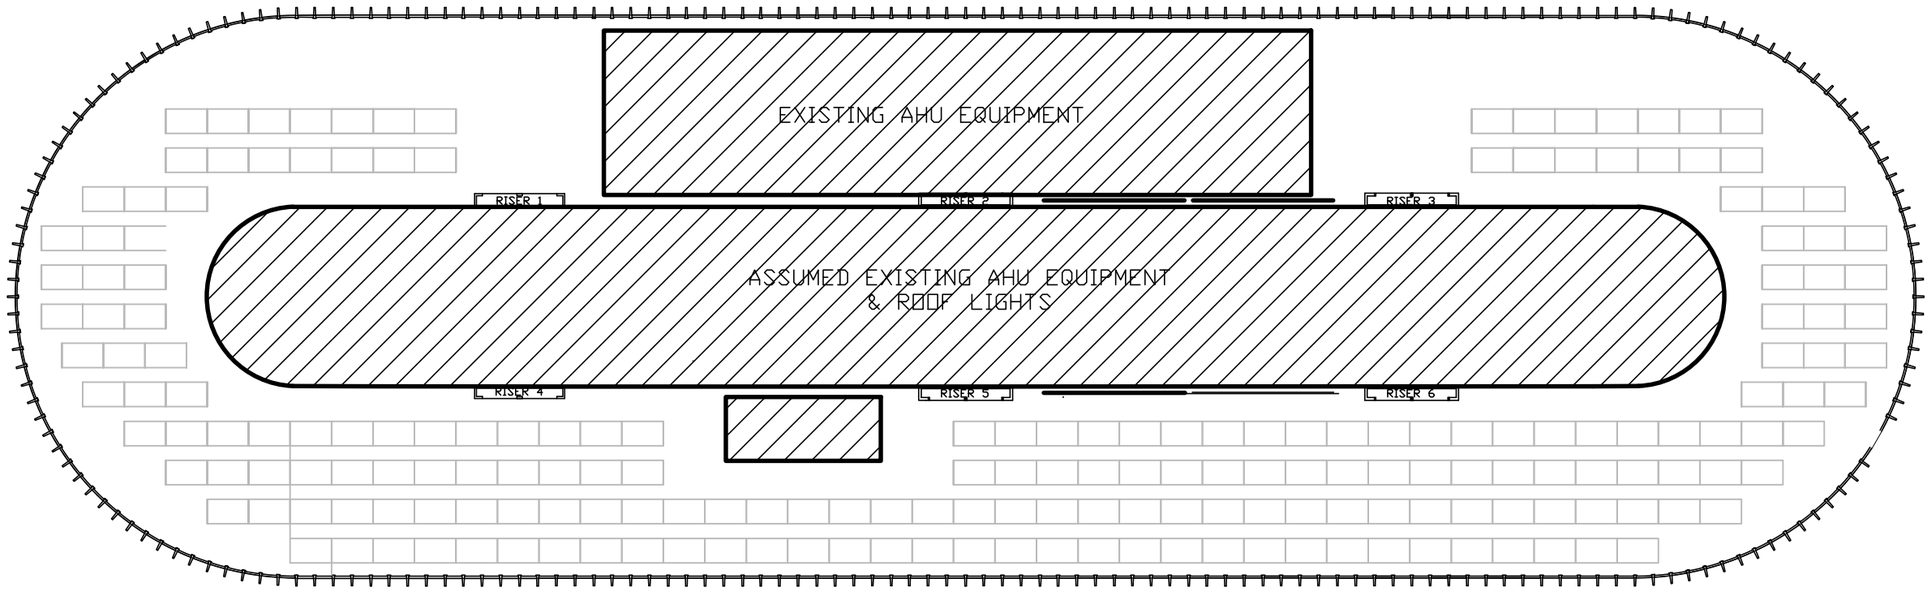

ASSUMED ROOF FLOOR

KEY

PROPOSED PHOTOVOLTAIC ARRAYS. TO BE FURTHER DEVELOPED BY THE CONTRACTOR. FINAL LAYOUT TO BE AGREED BY ATKINS.

SAFETY, HEALTH AND ENVIRONMENTAL INFORMATION

In addition to the hazards/risks normally associated with the types of work detailed on this drawing, note the following:

CONSTRUCTION

MAINTENANCE/CLEANING

DECOMMISSIONING/DEMOLITION

It is assumed that all works will be carried out by a competent contractor working, where appropriate, to an approved method statement

NOTES

1. DO NOT SCALE FROM THIS DRAWING.
2. ALL MEASUREMENTS ARE IN MILLIMETRES UNLESS STATED OTHERWISE.
3. THIS DRAWING IS TO BE READ IN CONJUNCTION WITH THE SPECIFICATION AND ALL RELEVANT ARCHITECTURAL, ELECTRICAL, MECHANICAL AND STRUCTURAL DRAWINGS.

Rev.	Date	Description	By	Chk'd	App'd
T1	28.04.16	FOR PLANNING	JM	DJS	SE

Drawing Status: FOR INFORMATION

Suitability: S0

ATKINS
Woodcote Grove
Ashley Road
Epsom
Surrey
KT18 5BW
Tel: +44 (0)1372 726140
Fax: +44 (0)1372 740065
www.atkinsglobal.com

Copyright © Atkins Limited (2015)

Client: LONDON BOROUGH OF CAMDEN

Project Title: SWISS COTTAGE LIBRARY

Drawing Title: INDICATIVE PV LAYOUT

Scale	Designed	Drawn	Checked	Authorised
1:250	JM	JM	DJS	EM
Original Size: A3	Date: 24.04.16	Date: 24.04.16	Date: 24.04.16	Date: 24.04.16

Drawing Number: 5146598-ATK-Z1-ZZ-PL-E-3300

Revision: P1

Location: P:\GBEMF\PDG\PC\Documents\Bse01\5146958 – Swiss Cottage PV Feasibility\11 CAD\01 WIP\E\SHT\5146598-ATK-Z1-ZZ-PL-E-3300.dwg