All dimensions to be verified on site by Main Contractor before the start of any shop drawings or work whatsoever either on their own behalf or that of sub-contractors.

Report any discrepancies to the Contract Administrator at once.

This drawing is to be read with all relevant Architect's and Engineer's drawings and other relevant information.

© Ingleton Wood LLP

LEGEND: DO NOT SCALE

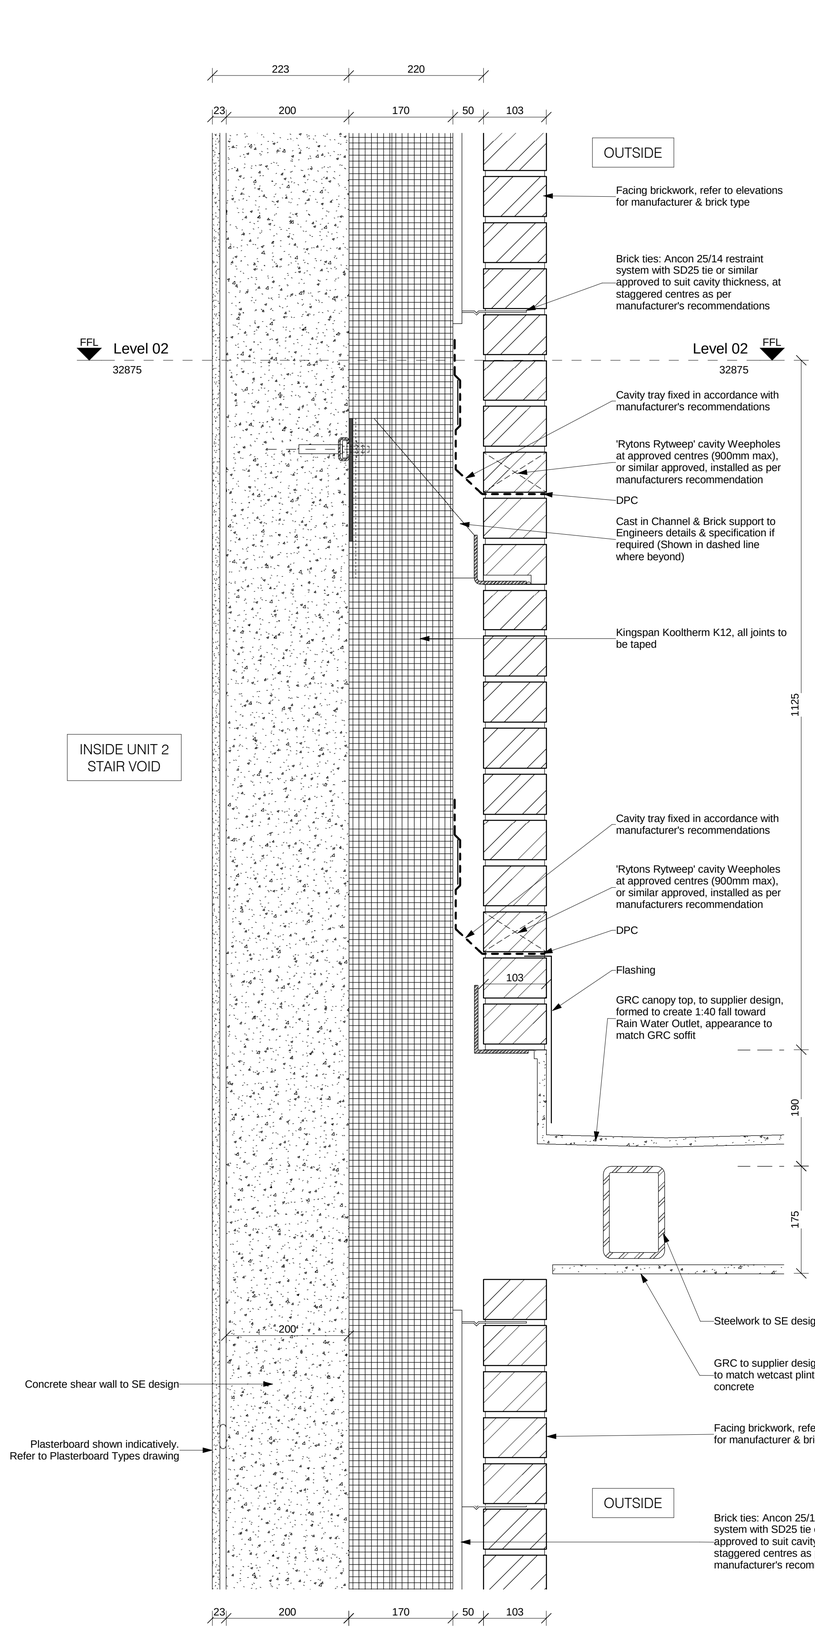

2 Canopy interface with shear wall at GL 6
1 : 5

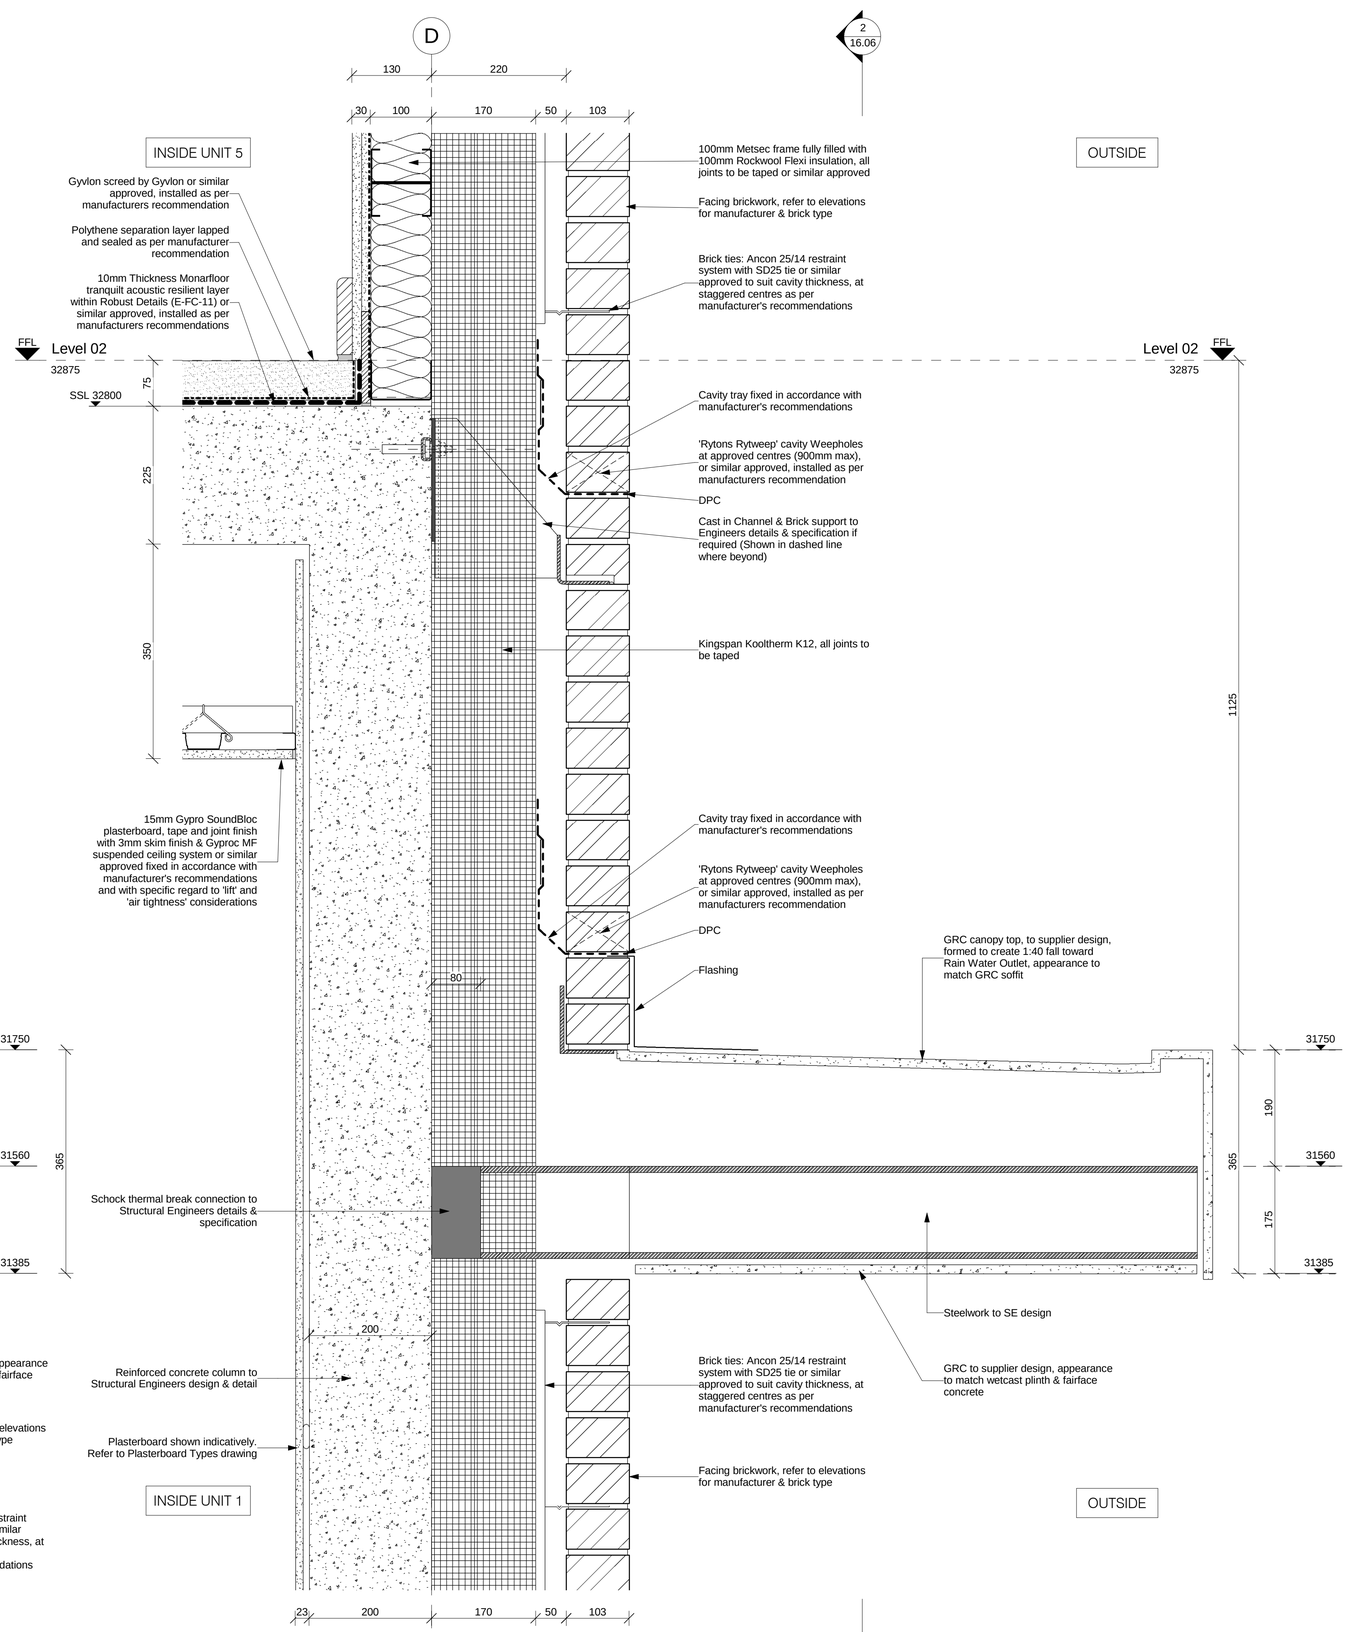

1 Canopy interface with column at GL 5-D
1 : 5

Rev:	Date:	Description:	Chk:	Apr:
B	29.04.16	Concrete changed to GRC.	RB	JR
A	04.03.16	First Issue	RB	JR

Scale @ A1: 1 : 5
Issuing Office: London
Project No: 84923

Status: S2
Purpose of Issue: Construction

Ingleton Wood

Vision, form and function

Billericay
Cambridge
Colchester
London
Norwich

London
1 Alie Street
London E1 8DE

T: 020 7680 4400
www.ingletonwood.co.uk

Project:
Regents Park Estate
Plot 3 - Varndell Street
London
NW1 3RG

Drawing Title:
External Wall Details

Client:
Lovell Partnership Ltd.

File Ref: VARS - IW - XX - ZZ - DR - A - 35.47
Revision: B