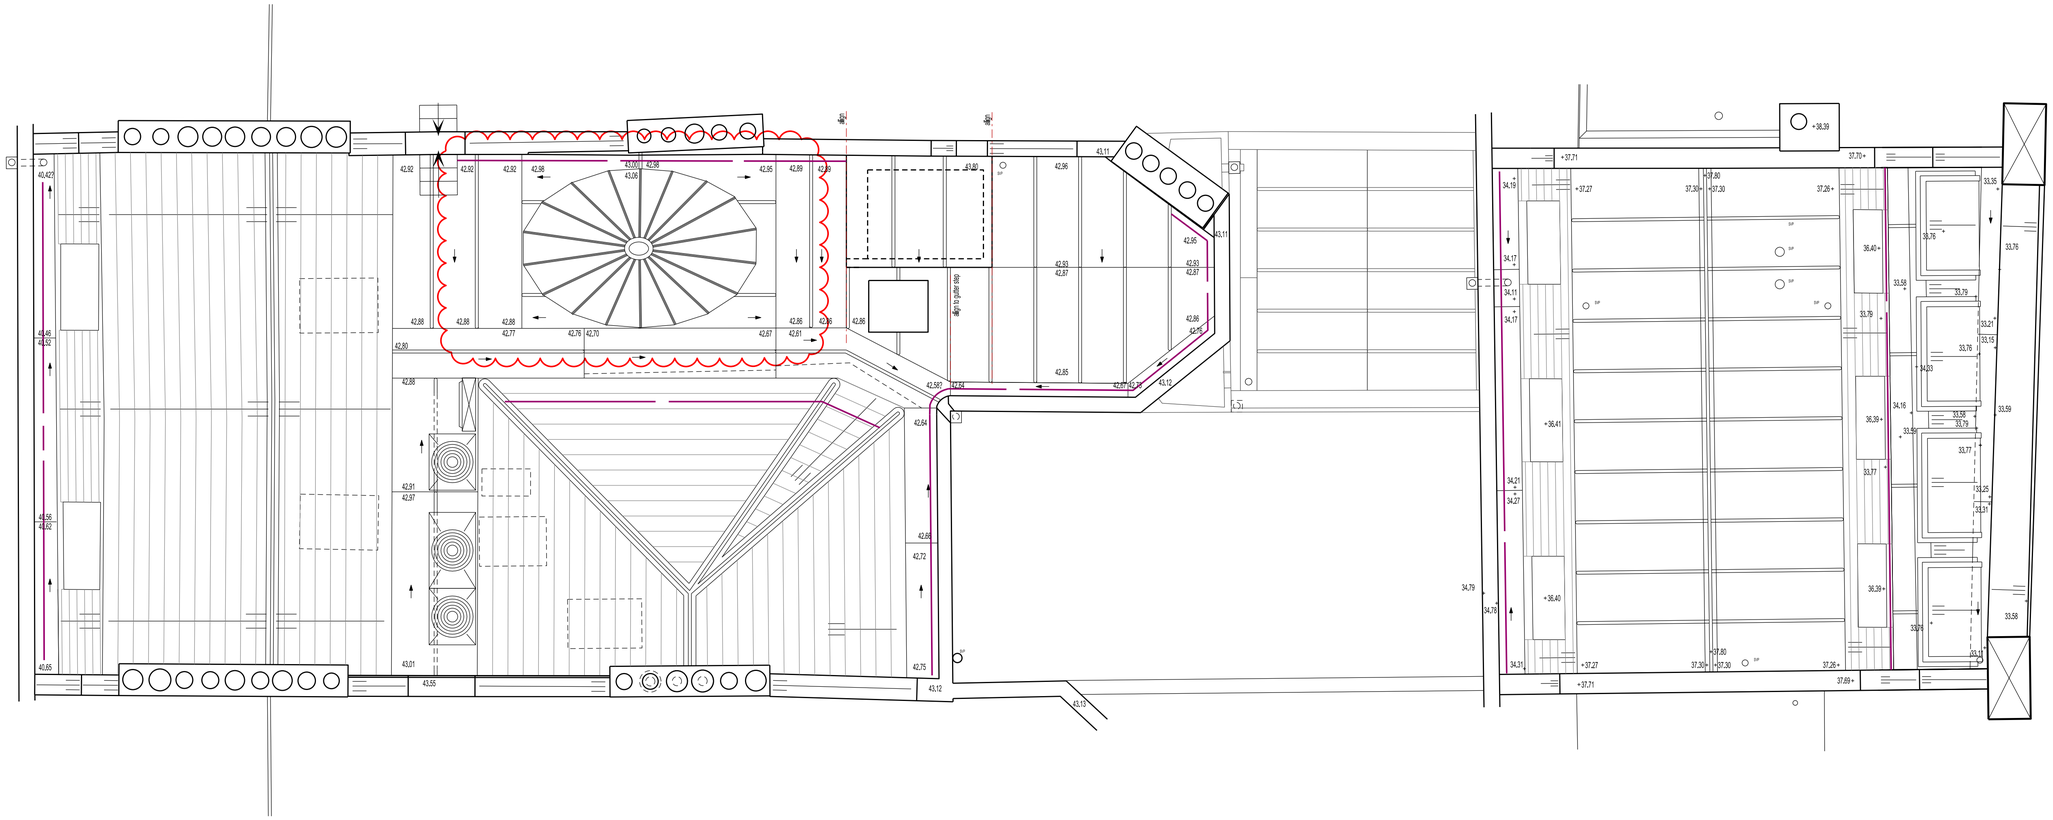

HEALTH AND SAFETY

New permanent horizontal fall arrest system as "UNI 8TM System" by DBI Sala (Capital Safety Group Ltd), or similar advised by Specialist and approved by Achitect. Use lead slates for penetration of roof by safety cable anchorage; refer to Fig.111 LSA Manual.

INDICATIVE IMAGE OF PROPOSED FALL ARREST SYSTEM

BUILDING DESIGN PARTNERSHIP LTD SHALL HAVE NO RESPONSIBILITY FOR ANY USE MADE OF THIS DOCUMENT OTHER THAN FOR THAT WHICH IT WAS PREPARED AND ISSUED

ALL DIMENSIONS SHOULD BE CHECKED ON SITE.

DO NOT SCALE FROM THIS DRAWING.

ANY DRAWING ERRORS OR DIVERGENCES SHOULD BE BROUGHT TO THE ATTENTION OF BUILDING DESIGN PARTNERSHIP LTD AT THE ADDRESS SHOWN.

REVISION / DESCRIPTION	DRAWN	CHECKED	DATE
A_ADDITIONAL ANNOTATION REMOVED	JAI	MB	06.06.2016
- APPLICATION FOR DISCHARGE OF CONDITION	JAI	MB	29.10.2015

KEY PLAN

CLIENT LOGO

BDP.

16 Brewhouse Yard
Clerkenwell
London, EC1V 4LJ
United Kingdom

T +44 (0)20 7812 8000
F +44 (0)20 7812 8399
www.bdp.com

PROJECT TITLE: 42 BEDFORD SQUARE

PROJECT NUMBER: P2005698

DRAWING TITLE: PROPOSED ROOF PLAN MAIN HOUSE

SCALE @ A1: 1:50

DATE: 10.2015

DRAWING No: LBC4a_(27)AP001

REVISION: A