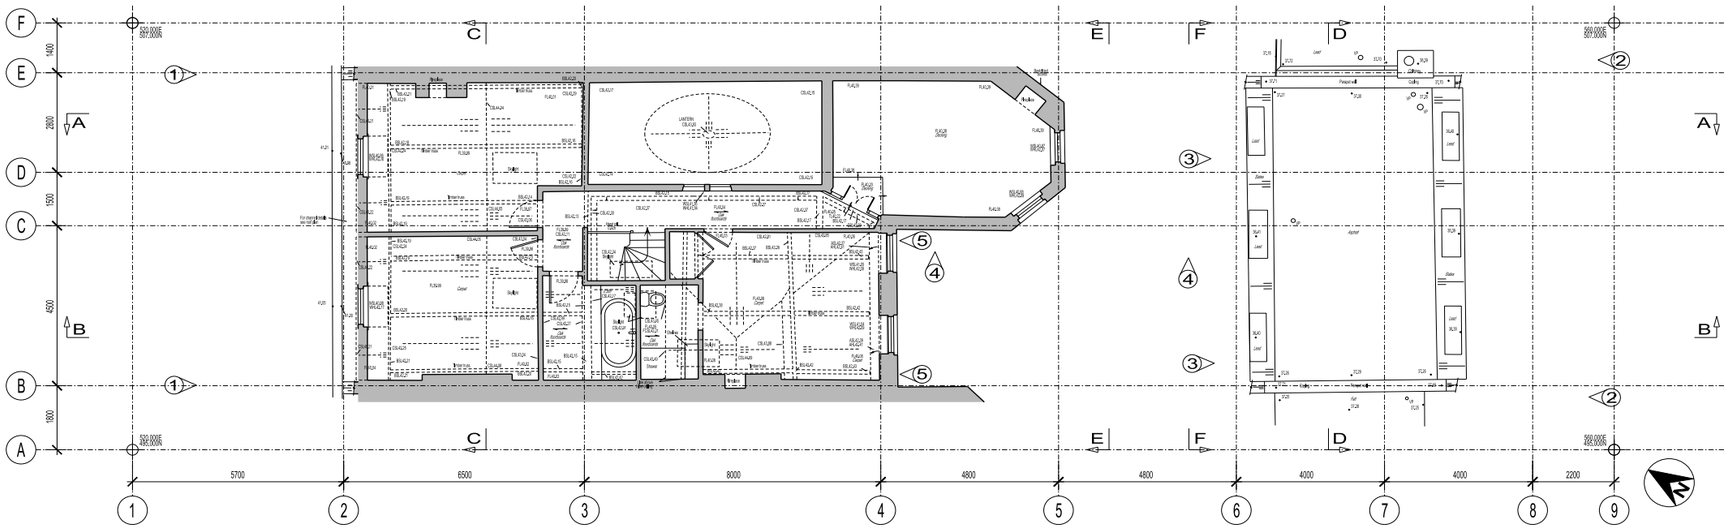

THIRD FLOOR PLAN

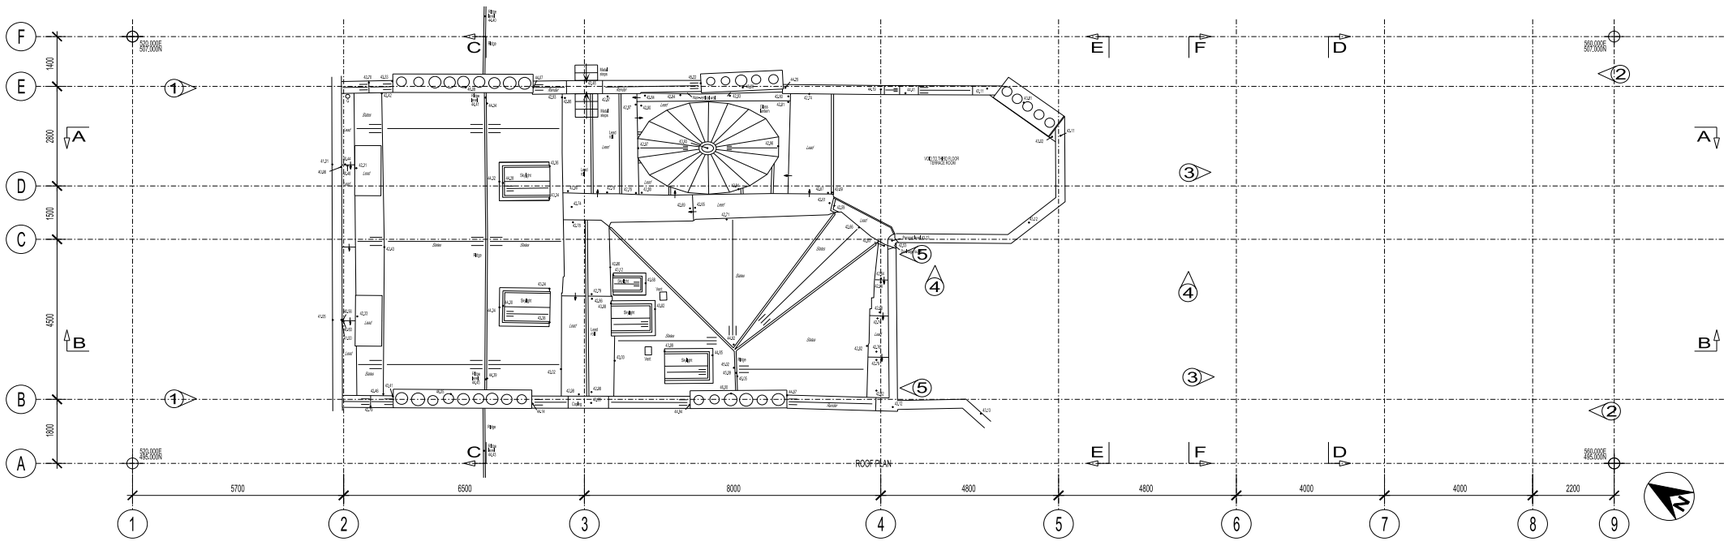

ROOF PLAN

LEGEND

SURVEY STATION
BENCH MARK
STEP UP
LEVEL POSITION
RAKING
SLOPING CEILING
SLOPING MASONRY
FENCE
GATES
HEDGE
TREE
FOUL DRAINAGE (100mm Ø(in))
SAPLING
STORM DRAINAGE (100mm Ø(in))
ELECTRICITY O/H
TELECOM O/H
ELECTRICITY U/G
TELECOM U/G
SOLID WALL / BUILDING LINE
WATER MAIN
ARCHED CEILING
GAS
ELEVATION
FLOORBOARD DIRECTION
SECTION
ANGLED FACE

FENCE TYPES AND ABBREVIATIONS

BW	BARBED WIRE	IR	IRON RAILINGS
CB	CLOSE BOARDED	PR	POST & RAIL
CI	CORRUGATED IRON	PW	POST & WIRE
CLH	CHAIN LINK	OB	OPEN BOARDED
CWM	CLEFT WELDMESH	WM	WIRE MESH

LEVELS AND HEIGHTS

ASL	ARCH SPRINGER LEVEL	as	ARCH SPRINGER HEIGHT
AHL	ARCH HEAD LEVEL	ah	ARCH HEAD HEIGHT
CSL	CEILING SOFFIT LEVEL	cs	CEILING SOFFIT HEIGHT
DHL	DOOR HEAD LEVEL	ch	CEILING SOFFIT HEIGHT
FL	FLOOR LEVEL	cl	CLAD BEAM HEIGHT
JSL	JOIST SOFFIT LEVEL	fc	FALSE CEILING HEIGHT
LL	LANDING LEVEL	s	SOFFIT HEIGHT
WHL	WINDOW HEAD LEVEL	wh	WINDOW HEAD HEIGHT
FL	FLOOR LEVEL	wh	WINDOW HEAD HEIGHT
SL	SOFFIT LEVEL		
TFL	THRESHOLD LEVEL		
WSL	WINDOW SILL LEVEL		
WHL	WINDOW HEAD LEVEL		

PLEASE NOTE: ALL HEIGHTS TAKEN FROM FLOOR/LANDING UNLESS OTHERWISE STATED

ABBREVIATIONS (Where Applicable)

AB	AIR BRICK	NTI	NO FURTHER INFORMATION
BOL	BOLLARD	OVH	OVERHEAD
BRW	BRICK WALL	PLT	PAVEMENT LIGHT
C	CAST IRON GUTTER	RG	ROAD GRID
CATV	CABLE TELEVISION COVER	RS	ROAD SIGN
CE	CLEANING EYE	RW	RETAINING WALL
CH	CEILING HEIGHT	SVP	SOIL VENT PIPE
CL	COVER LEVEL	SC	STOP COCK
CP	CONCRETE SLABS	SV	STOP VALVE
DP	DOWN PIPE	TC	TRAP COVER
EP	ELECTRICITY POLE	TDO	TRAP DOOR OVER
FH	FIRE HYDRANT	TLT	TRAFFIC LIGHT
G	GULLY	TP	TELEPHONE POLE
GSC	GAS STOP COCK	TPA	TACTILE PAVING SLABS
HH	HAND HOLE	VTL	UNABLE TO LIFT
HTR	HEATED TOWEL RAIL	V	VENT
IC	INSPECTION COVER	VP	VENT PIPE
LP	LAMP POST	W	WINDOW
MH	MANHOLE	WM	WATER METER
MKR	MARKER	WP	WASTE PIPE
NB	NOTICE BOARD		

LEVELS

DATUM: NEWLYN

BENCH MARKS USED= O.S.B.M.

CUT MARK LOCATED ON SOUTH EAST FACE OF No.11 BEDFORD SQUARE

VALUE 27.77m

BUILDING DESIGN PARTNERSHIP LTD SHALL HAVE NO RESPONSIBILITY FOR ANY USE MADE OF THIS DOCUMENT OTHER THAN FOR THAT WHICH IT WAS PREPARED AND ISSUED

ALL DIMENSIONS SHOULD BE CHECKED ON SITE.

DO NOT SCALE FROM THIS DRAWING.

ANY DRAWING ERRORS OR DISCREPANCIES SHOULD BE BROUGHT TO THE ATTENTION OF BUILDING DESIGN PARTNERSHIP LTD AT THE ADDRESS SHOWN.

FIRST ISSUE - PLANNING AND LBC APPLICATION	MK	ILT	09.2013

BDP.
16 Brewhouse Yard
Clerkenwell
London. EC1V 4LJ
United Kingdom

T +44 (0)20 7812 8000
F +44 (0)20 7812 8399
www.bdp.com

42 BEDFORD SQUARE	
P2005698	
THIRD FLOOR PLAN and ROOF PLAN AS EXISTING	1:50
(26)A024	04.2013