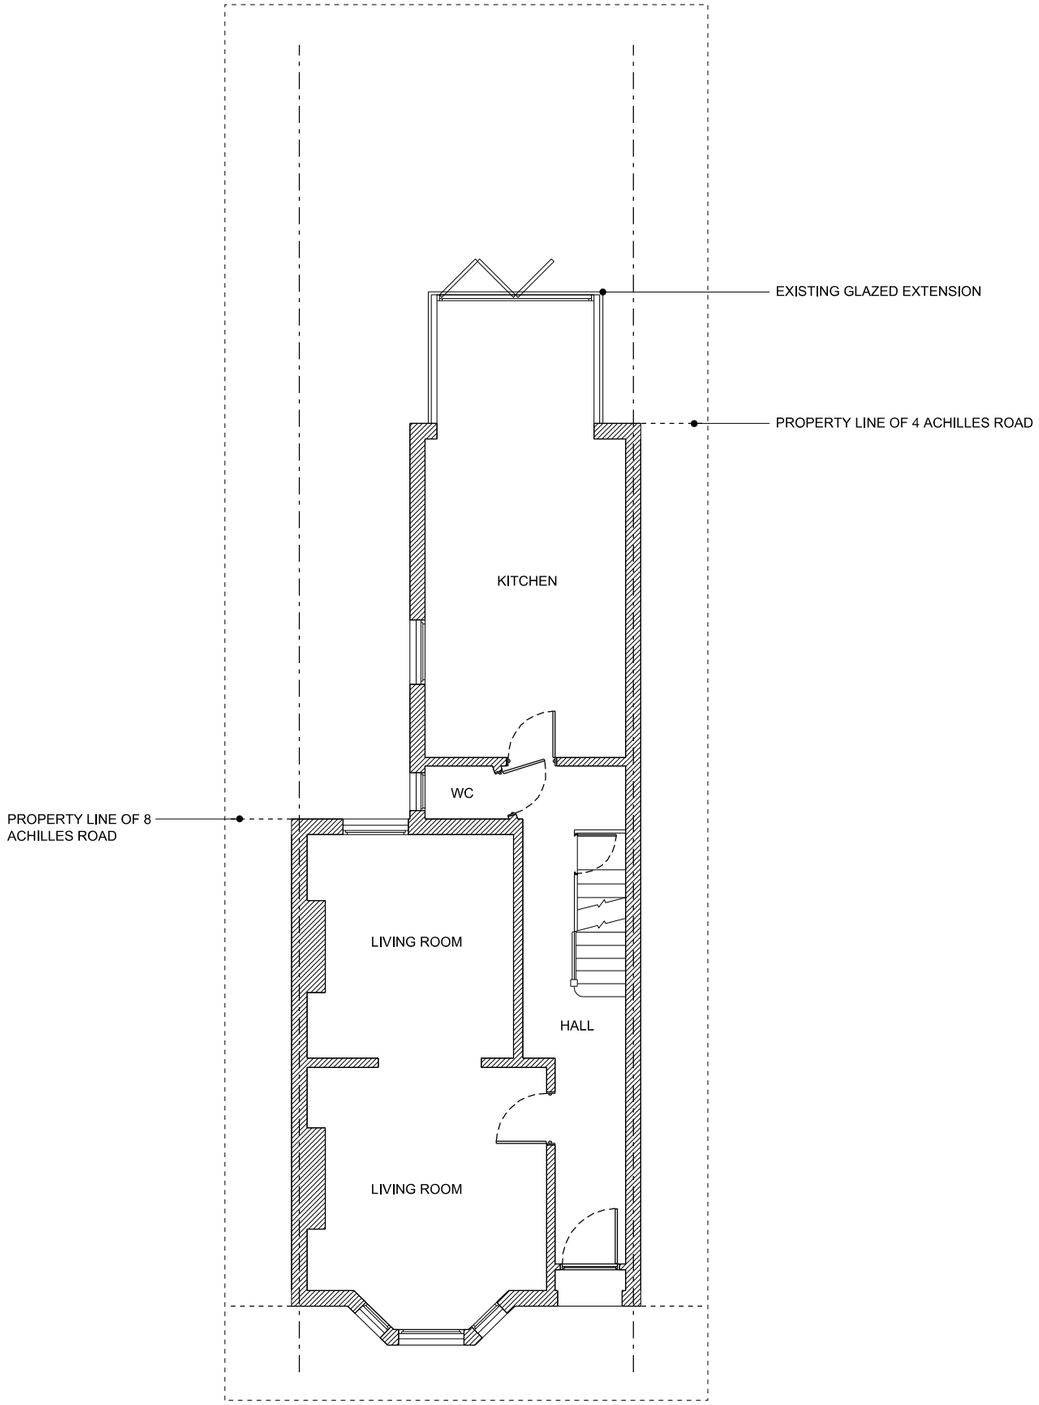

01 / 01-100 EXISTING GROUND FLOOR PLAN
1:100 @ A3

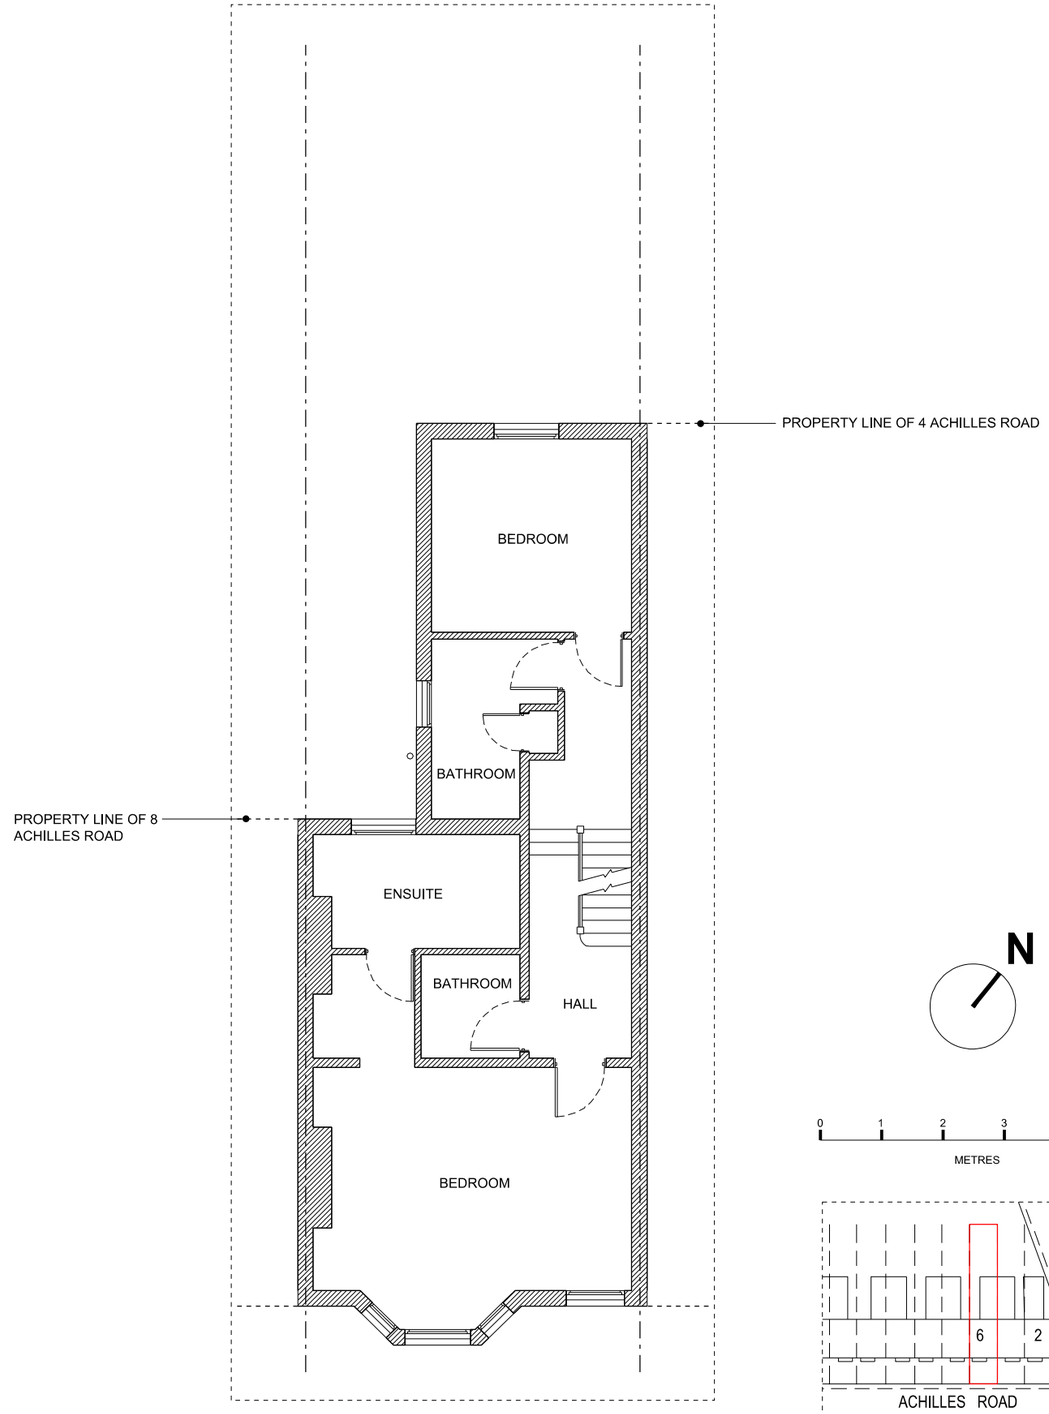

02 / 01-100 EXISTING FIRST FLOOR PLAN
1:100 @ A3

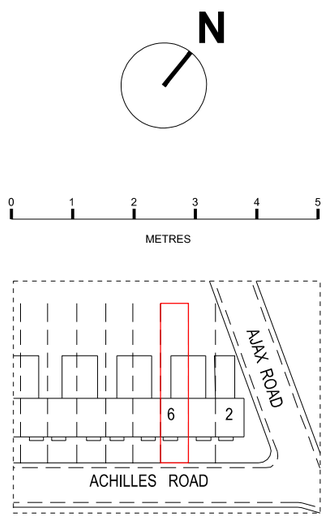

03 / 01-100 LOCATION PLAN
1:1250 @ A3

DATE:	REVISION:

This drawing to be read in conjunction with all other contract documents and specifications and all other consultant drawings. Drawing not to be scaled and all levels and dimensions to be checked on site by contractor with any discrepancies notified to Architect prior to proceeding with works. No drawings should be reproduced in any form without prior written permission of Nathaniel Mosley Architects Ltd. Copyright and Intellectual property of all information shown is reserved by them.

JOB NO.:	PROJECT:	DRAWING:	SCALE:	DATE:
018	6 Achilles Road	Existing Plans	1:100 @ A3	08.06.2016
PHASE:	PLANNING	DRAWING NO.: NMA15 01 100	REV.: P1	DRN / CHD: NM / EM

NATHANIEL MOSLEY
ARCHITECTS LTD
31 Beresford Road, London, N5 2HS
+44 (0)20 7226 5422
info@nathanielmosley.com