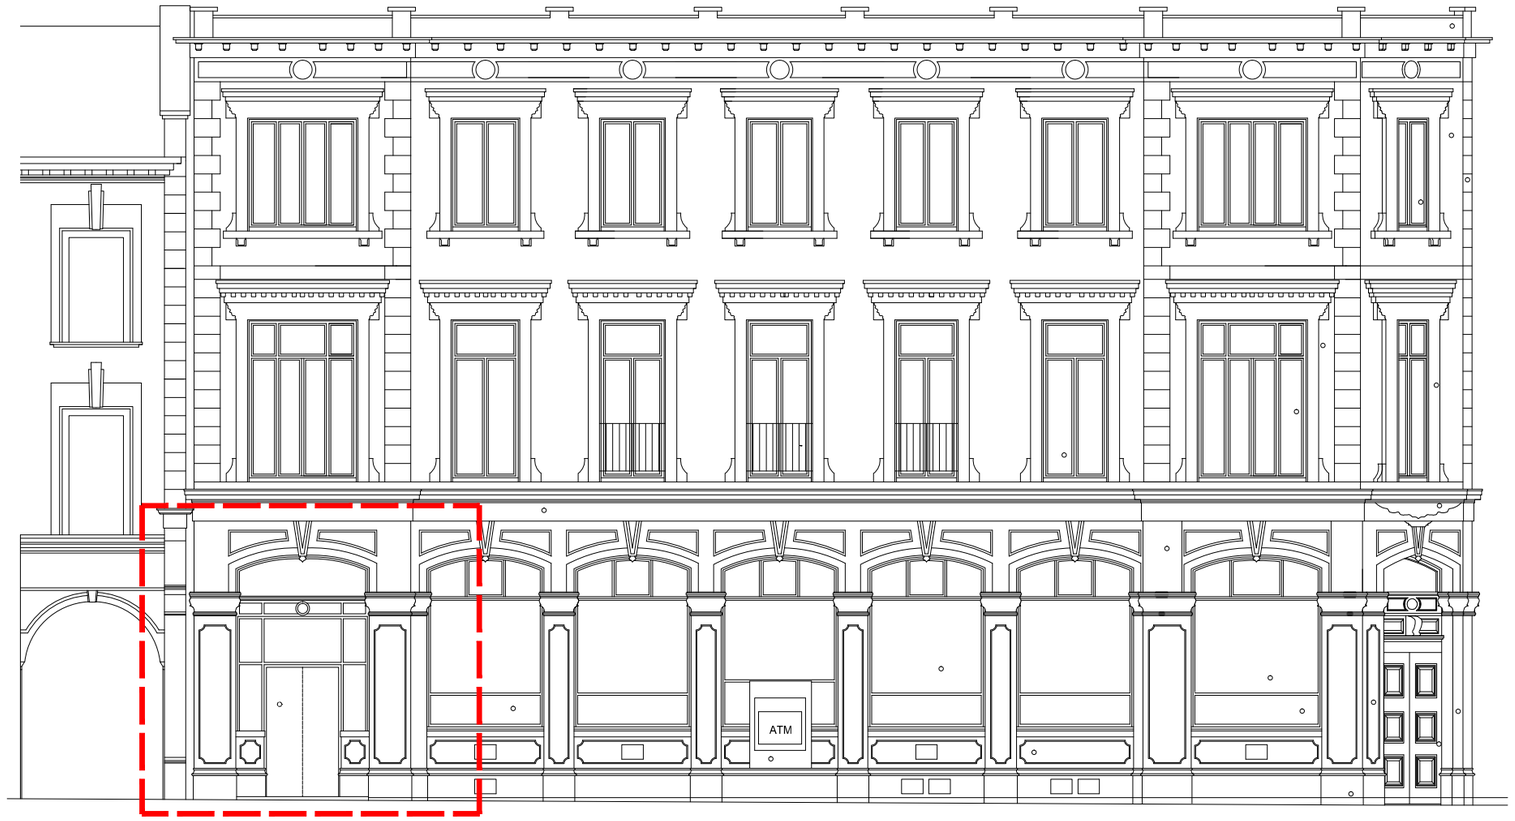

01 EXISTING ELEVATION
SCALE 1:50

02 PROPOSED ELEVATION EXTRACT
SCALE 1:20

- ALLOW FOR NEW TIMBER ENTRANCE DOORS TO MATCH BRANCH STORM DOORS INCLUDING NEW IRONMONGERY
- DOORS TO BE ALARMED, RBSG SECURITY TO CONFIRM
- PAINT EXISTING FRAMES AND SOLID PANELS - COLOUR AND SPECIFICATION TBC BY RBS - TO HATCHED AREA
- RBS TO CONFIRM SIGNAGE REQUIREMENTS
- RBS TO CONFIRM LETTER BOX REQUIREMENTS FOR W&G
- ALLOW FOR CLEANING STONE COLUMNS SURROUNDING ENTRANCE UP TO FIRST FLOOR LEVEL
- ALLOW TO REPLACE FIRE EXIT KEEP CLEAR SIGNAGE

Notes:
This drawing is the copyright and property of RBSG.
It must not be copied or published without written consent.
Do not scale from this drawing except for planning purposes.

LEWIS AND HICKEY
1 St. Bernard's Row
Edinburgh
EH4 1HW
Tel: 0131 343 6222
Fax: 0131 332 7332
Email: edinburgh@lewishick.com

rev	description	date

RBS
The Royal Bank of Scotland Group

project
RBS Camden
189-191 Camden High Street
London NW1 7BP

title
Elevation 2
Existing & Proposed
Ground floor entrance

scale
1:50 @ A1, 1:100 @ A3

drn	chk	app
RH	EFF	
date	date	date
06.04.16	06.04.16	

consultants' drawing number
E5968-GA-E1

brand

rbs drawing number
00002024/CAMDE

rev.