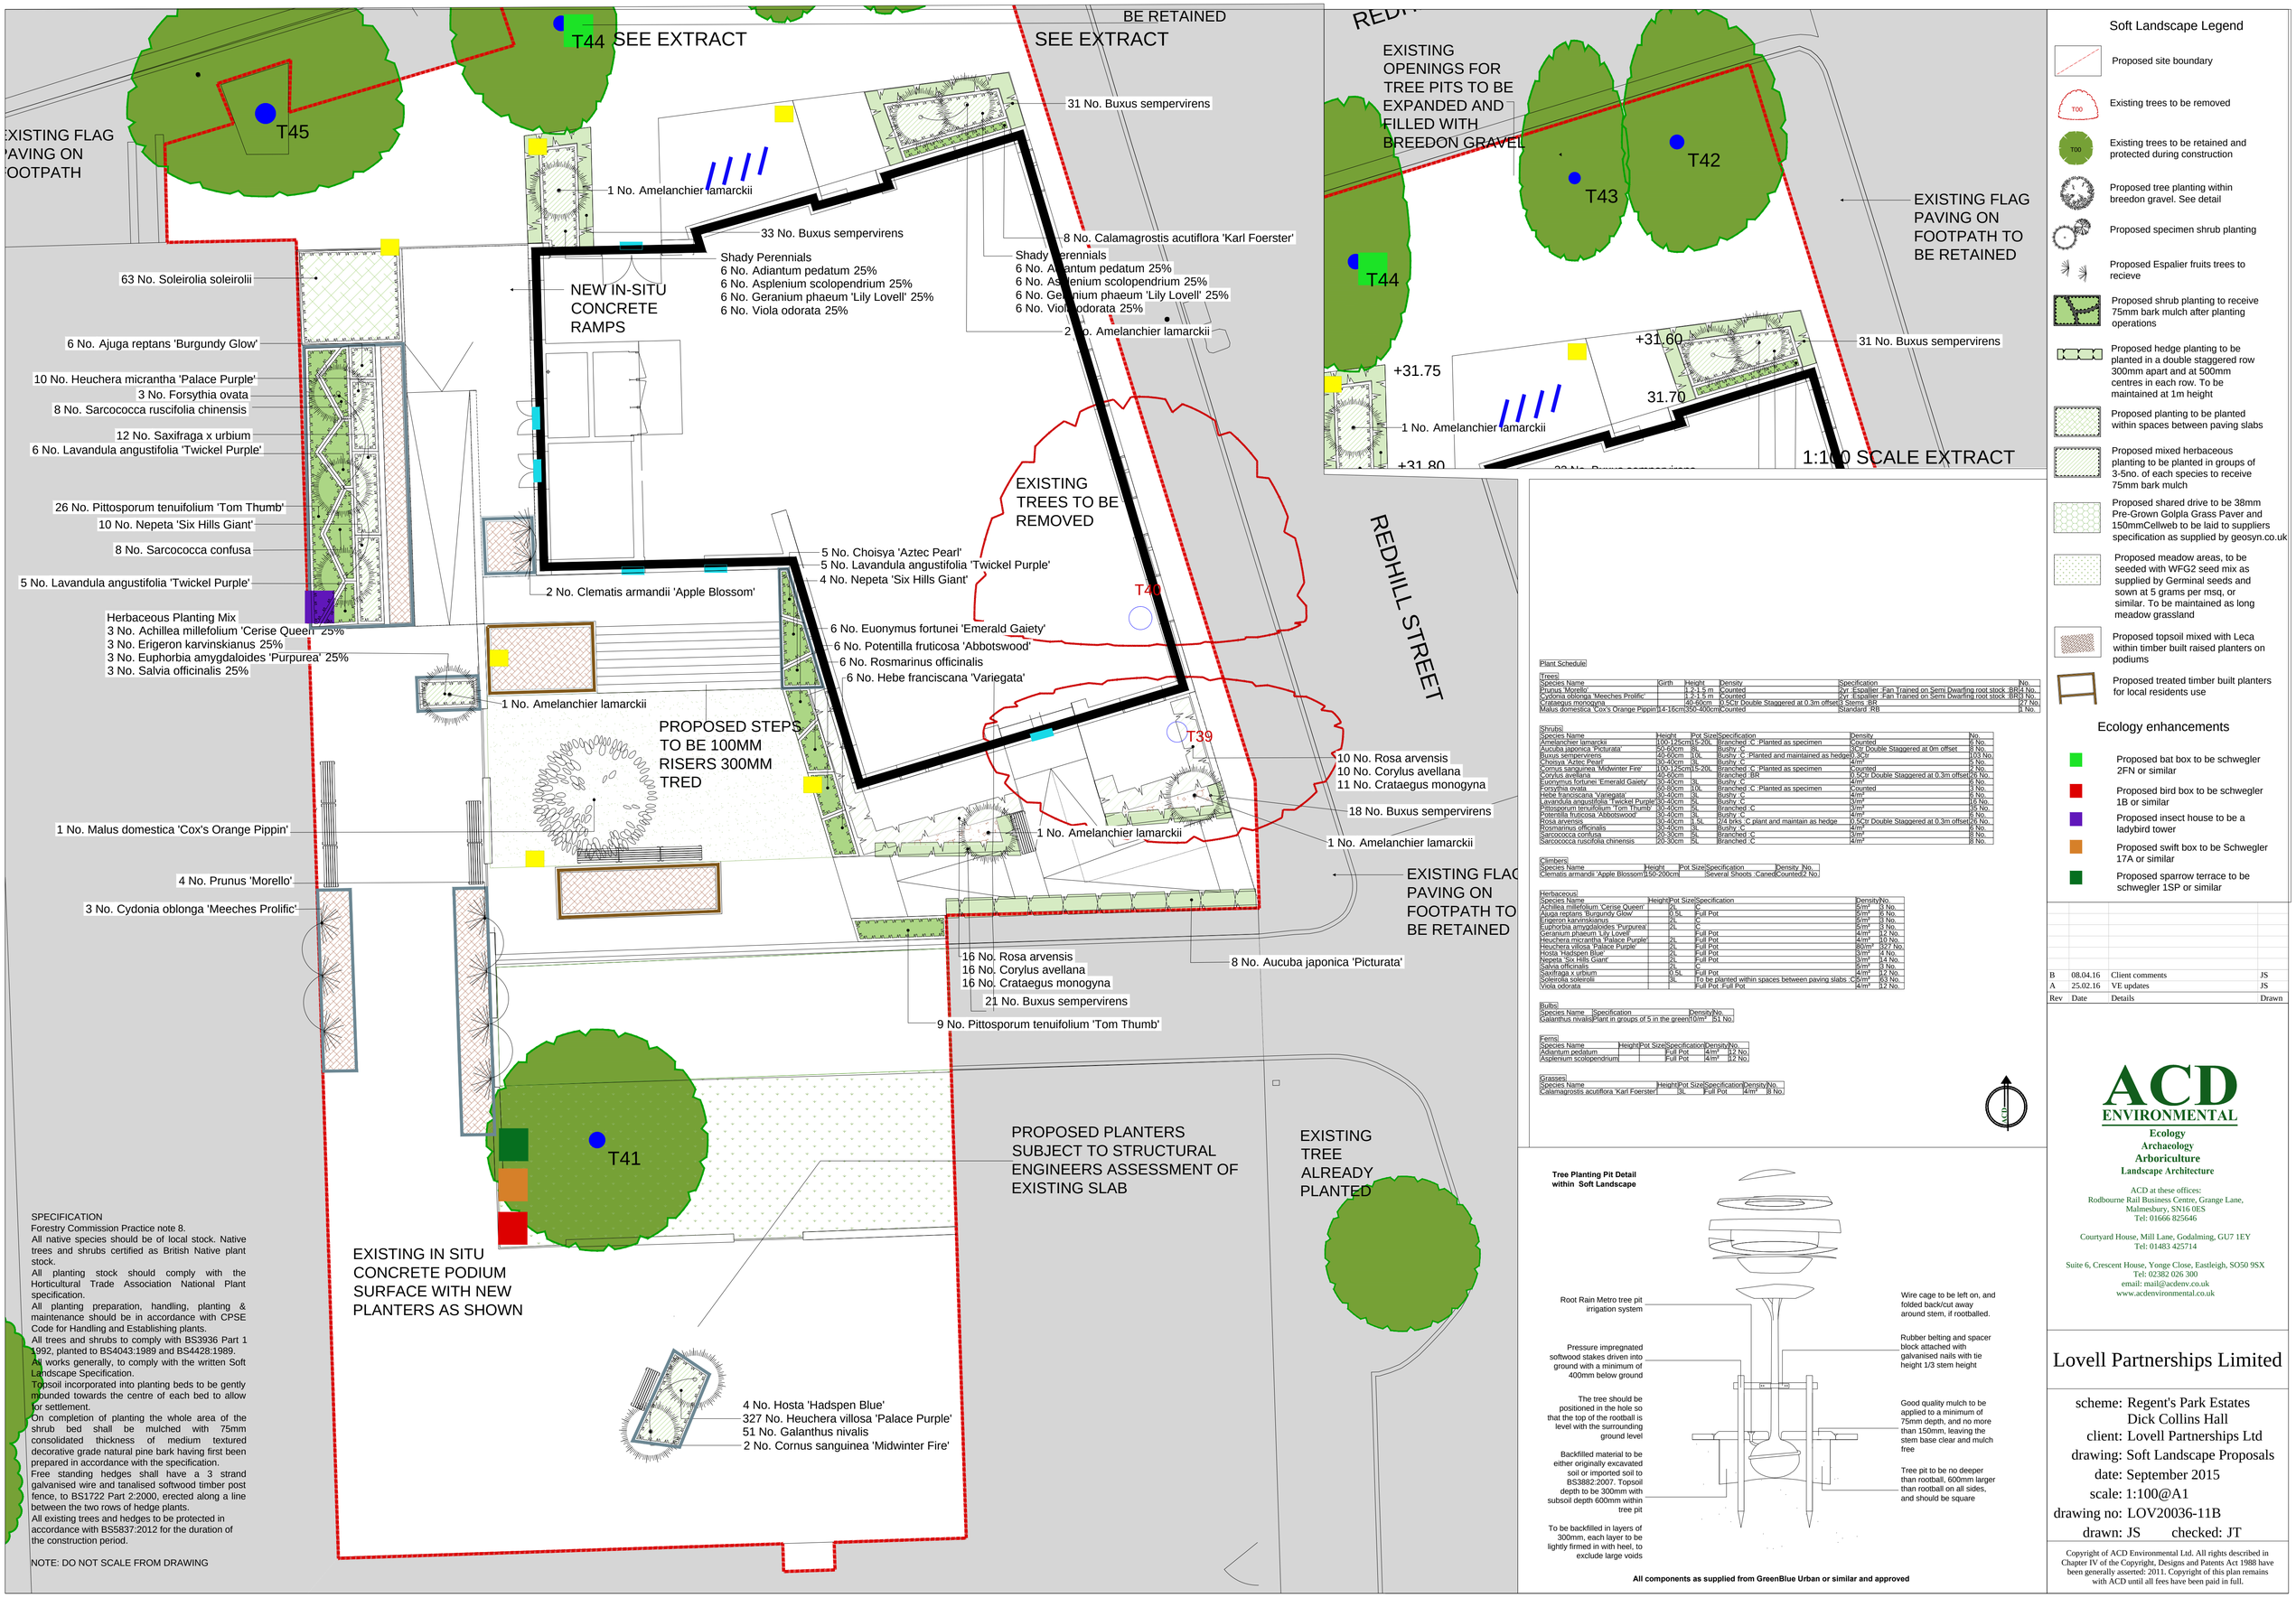

SPECIFICATION
Forestry Commission Practice note 8.
All native species should be of local stock. Native trees and shrubs certified as British Native plant stock.
All planting stock should comply with the Horticultural Trade Association National Plant specification.
All planting preparation, handling, planting & maintenance should be in accordance with CPSE Code for Handling and Establishing plants.
All trees and shrubs to comply with BS3936 Part 1 1992, planted to BS4043:1989 and BS4428:1989.
All works generally, to comply with the written Soft Landscape Specification.
Topsoil incorporated into planting beds to be gently mounded towards the centre of each bed to allow for settlement.
On completion of planting the whole area of the shrub bed shall be mulched with 75mm consolidated thickness of medium textured decorative grade natural pine bark having first been prepared in accordance with the specification.
Free standing hedges shall have a 3 strand galvanised wire and tanalised softwood timber post fence, to BS1722 Part 2:2000, erected along a line between the two rows of hedge plants.
All existing trees and hedges to be protected in accordance with BS5837:2012 for the duration of the construction period.

NOTE: DO NOT SCALE FROM DRAWING

Plant Schedule

Trees

Species Name	Girth	Height	Pot Size	Density	Specification	No.
Prunus 'Morello'		1.2-1.5 m		Counted	2yr. Espalier. Fan Trained on Semi Dwarfing root stock. BR	4 No.
Cydonia oblonga 'Meeches Prolific'		1.2-1.5 m		Counted	2yr. Espalier. Fan Trained on Semi Dwarfing root stock. BR	3 No.
Crataegus monogyna		40-60cm		0.5Cir	Double Staggered at 0.3m offset	27 No.
Malus domestica 'Cox's Orange Pippin'	14-16cm	350-400cm		Counted	Standard. RB	1 No.

Shrubs

Species Name	Height	Pot Size	Specification	Density	No.
Amelanchier lamarckii	100-125cm	15-20L	Branched. C. Planted as specimen	Counted	6 No.
Aucuba japonica 'Picturata'	50-60cm	3L	Bushy. C	3Cir	Double Staggered at 0m offset	9 No.
Buxus sempervirens	40-60cm	10L	Bushy. C. Planted and maintained as hedged	3Cir	103 No.
Choisya 'Aztec Pearl'	30-40cm	3L	Bushy. C	4/m²	5 No.
Cornus sanguinea 'Midwinter Fire'	100-125cm	15-20L	Branched. C. Planted as specimen	Counted	2 No.
Corylus avellana	40-60cm		Branched. BR	0.5Cir	Double Staggered at 0.3m offset	26 No.
Euonymus fortunei 'Emerald Gaiety'	30-40cm	3L	Bushy. C	4/m²	6 No.
Forsythia ovata	60-80cm	10L	Branched. C. Planted as specimen	Counted	3 No.
Hebe franciscana 'Variegata'	30-40cm	3L	Bushy. C	4/m²	6 No.
Lavandula angustifolia 'Twickel Purple'	30-40cm	2L	Bushy. C	3/m²	16 No.
Pittosporum tenuifolium 'Tom Thumb'	30-40cm	5L	Branched. C	3/m²	35 No.
Potentilla fruticosa 'Abbotswood'	30-40cm	3L	Bushy. C	4/m²	6 No.
Rosa arvensis	30-40cm	1.5L	2/4 brks. c plant and maintain as hedge	0.5Cir	Double Staggered at 0.3m offset	26 No.
Rosmarinus officinalis	30-40cm	3L	Bushy. C	4/m²	6 No.
Sarcococca confusa	20-30cm	5L	Branched. C	3/m²	8 No.
Sarcococca ruscifolia chinensis	20-30cm	5L	Branched. C	4/m²	8 No.

Climbers

Species Name	Height	Pot Size	Specification	Density	No.
Clematis armandii 'Apple Blossom'	150-200cm		Several Shoots. 'Canes'	Counted	2 No.

Herbaceous

Species Name	Height	Pot Size	Specification	Density	No.
Achillea millefolium 'Cerise Queen'		2L	C	5/m²	3 No.
Ajuga reptans 'Burgundy Glow'		0.5L	Full Pot	6/m²	6 No.
Erigeron karvinskianus		2L	C	5/m²	3 No.
Euphorbia amygdaloides 'Purpurea'		2L	C	5/m²	3 No.
Geranium phaeum 'Lily Lovell'			Full Pot	4/m²	12 No.
Heuchera micrantha 'Palace Purple'		2L	Full Pot	4/m²	10 No.
Heuchera villosa 'Palace Purple'		2L	Full Pot	80/m²	327 No.
Hosta 'Hadspen Blue'		2L	Full Pot	3/m²	4 No.
Nepeta 'Six Hills Giant'		2L	Full Pot	3/m²	14 No.
Salvia officinalis		2L	C	5/m²	3 No.
Saxifraga x urbium		0.5L	Full Pot	4/m²	12 No.
Soleirolia soleirolii		9L	To be planted within spaces between paving slabs	C	5/m²	63 No.
Viola odorata			Full Pot. Full Pot	4/m²	12 No.

Bulbs

Species Name	Specification	Density	No.
Galanthus nivalis	Plant in groups of 5 in the green	10/m²	51 No.

Ferns

Species Name	Height	Pot Size	Specification	Density	No.
Adiantum pedatum			Full Pot	4/m²	12 No.
Asplenium scolopendrium			Full Pot	4/m²	12 No.

Grasses

Species Name	Height	Pot Size	Specification	Density	No.
Calamagrostis acutiflora 'Karl Foerster'		9L	Full Pot	4/m²	8 No.

Tree Planting Pit Detail within Soft Landscape

All components as supplied from GreenBlue Urban or similar and approved

Soft Landscape Legend

- Proposed site boundary
- Existing trees to be removed (T00)
- Existing trees to be retained and protected during construction (T00)
- Proposed tree planting within breedon gravel. See detail
- Proposed specimen shrub planting
- Proposed Espalier fruits trees to recieve
- Proposed shrub planting to receive 75mm bark mulch after planting operations
- Proposed hedge planting to be planted in a double staggered row 300mm apart and at 500mm centres in each row. To be maintained at 1m height
- Proposed planting to be planted within spaces between paving slabs
- Proposed mixed herbaceous planting to be planted in groups of 3-5no. of each species to receive 75mm bark mulch
- Proposed shared drive to be 38mm Pre-Grown Golpla Grass Paver and 150mmCellweb to be laid to suppliers specification as supplied by geosyn.co.uk
- Proposed meadow areas, to be seeded with WFG2 seed mix as supplied by Germinal seeds and sown at 5 grams per msq, or similar. To be maintained as long meadow grassland
- Proposed topsoil mixed with Leca within timber built raised planters on podiums
- Proposed treated timber built planters for local residents use

Ecology enhancements

- Proposed bat box to be schwegler 2FN or similar
- Proposed bird box to be schwegler 1B or similar
- Proposed insect house to be a ladybird tower
- Proposed swift box to be Schwegler 17A or similar
- Proposed sparrow terrace to be schwegler 1SP or similar

Rev	Date	Details	Drawn
B	08.04.16	Client comments	JS
A	25.02.16	VE updates	JS

ACD ENVIRONMENTAL
Ecology
Archaeology
Arboriculture
Landscape Architecture

ACD at these offices:
Rodbourne Rail Business Centre, Grange Lane, Malmesbury, SN16 0ES
Tel: 01666 825646

Courtyard House, Mill Lane, Godalming, GU7 1EY
Tel: 01483 425714

Suite 6, Crescent House, Yonge Close, Eastleigh, SO50 9SX
Tel: 02382 026 300
email: mail@acdenv.co.uk
www.acdenvironmental.co.uk

Lovell Partnerships Limited

scheme: Regent's Park Estates Dick Collins Hall
client: Lovell Partnerships Ltd
drawing: Soft Landscape Proposals
date: September 2015
scale: 1:100@A1
drawing no: LOV20036-11B
drawn: JS checked: JT

Copyright of ACD Environmental Ltd. All rights described in Chapter IV of the Copyright, Designs and Patents Act 1988 have been generally asserted: 2011. Copyright of this plan remains with ACD until all fees have been paid in full.