All dimensions to be verified on site by Main Contractor before the start of any shop drawings or work whatsoever either on their own behalf or that of sub-contractors.

Report any discrepancies to the Contract Administrator at once.

This drawing is to be read with all relevant Architect's and Engineer's drawings and other relevant information.

© Ingleton Wood LLP

LEGEND: DO NOT SCALE

Scale: 1:100

0 1 2 3 4 5m 10m

Material Schedule	
Reference	Description
1	'Mystique' brick, by Traditional Brick and stone. - A Light buff, heavily textured brick, with a large variation of colours, white, buff, and oak colour. Each brick to also have a variation of colour - stretcher bond
2	Pre-cast 102.5mm thick wetcast lining, with pre-cast signage to domestic and communal doorways, to match GRC
3	GKD PC Tigris Stainless steel Mesh or similar within steel frame, steel frame should match balustrade colour. Punched Metal signage built into gate frame. Helvetica Neue Typeface

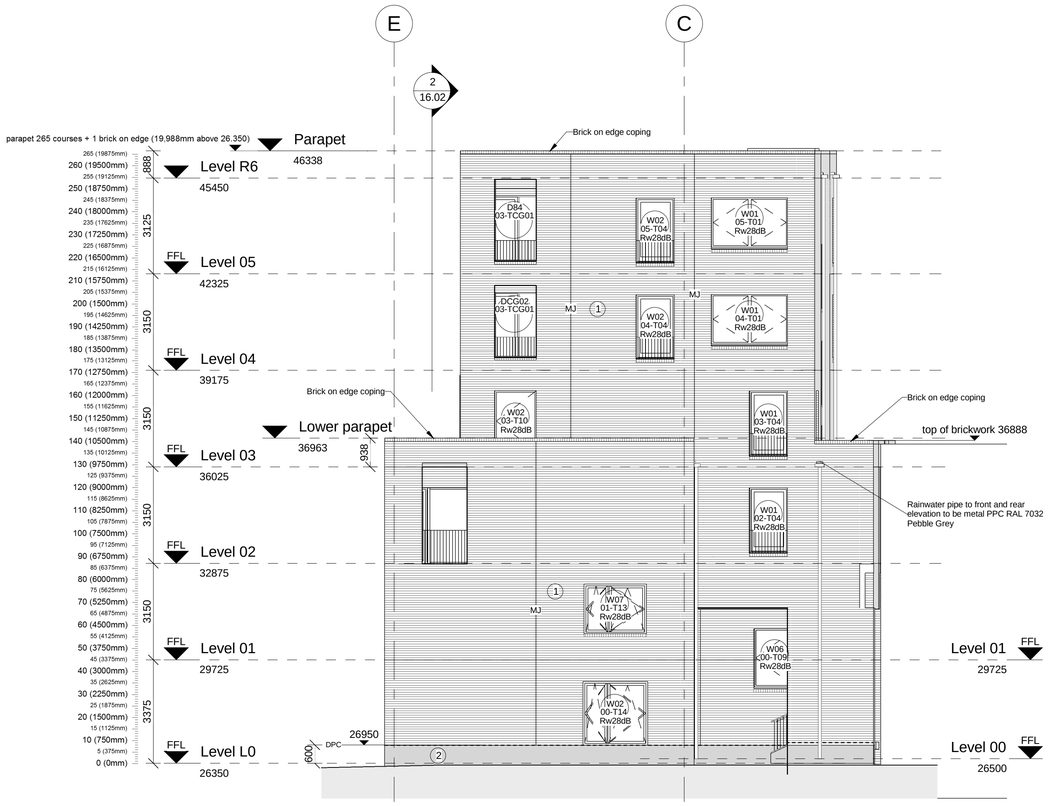

1 North Elevation
1 : 100

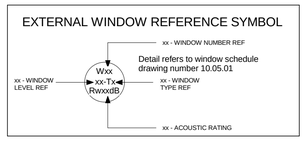

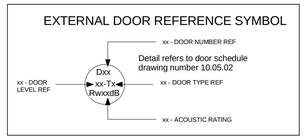

Rev:	Date:	Description:	Chk:	Apr:
G	22.04.16	General amendments & movement joints added	RB	JR
F	20.04.16	Door & window references updated	LS	JR
E	08.04.16	Acoustic rating added to windows	LS	JR
D	23.02.16	Window/door references added	LS	JR
C	05.02.16	Rainwater pipes moved from exterior to interior as per Neil Davies instruction. Datums and masonry amended. Material tags added.	RB	JR
B	14.12.15	Issued for review	JR	JR
A	28.08.15	First Issue.	JR	JR

Scale @ A1: 1 : 100

Issuing Office: London

Project No: 84923

Status: S4

Purpose of Issue: Construction

Ingleton Wood

Vision, form and function

Billericay
Cambridge
Colchester
London
Norwich

London
1 Alie Street
London E1 8DE

T: 020 7680 4400
www.ingletonwood.co.uk

Project:

Regents Park Estate
Plot 3 - Varndell Street
London
NW1 3RG

Drawing Title:

External Elevation - North

Client:

Lovell Partnership Ltd.

File Ref:

VARS - IW - XX - ZZ - DR - A - 17.03

Revision: G