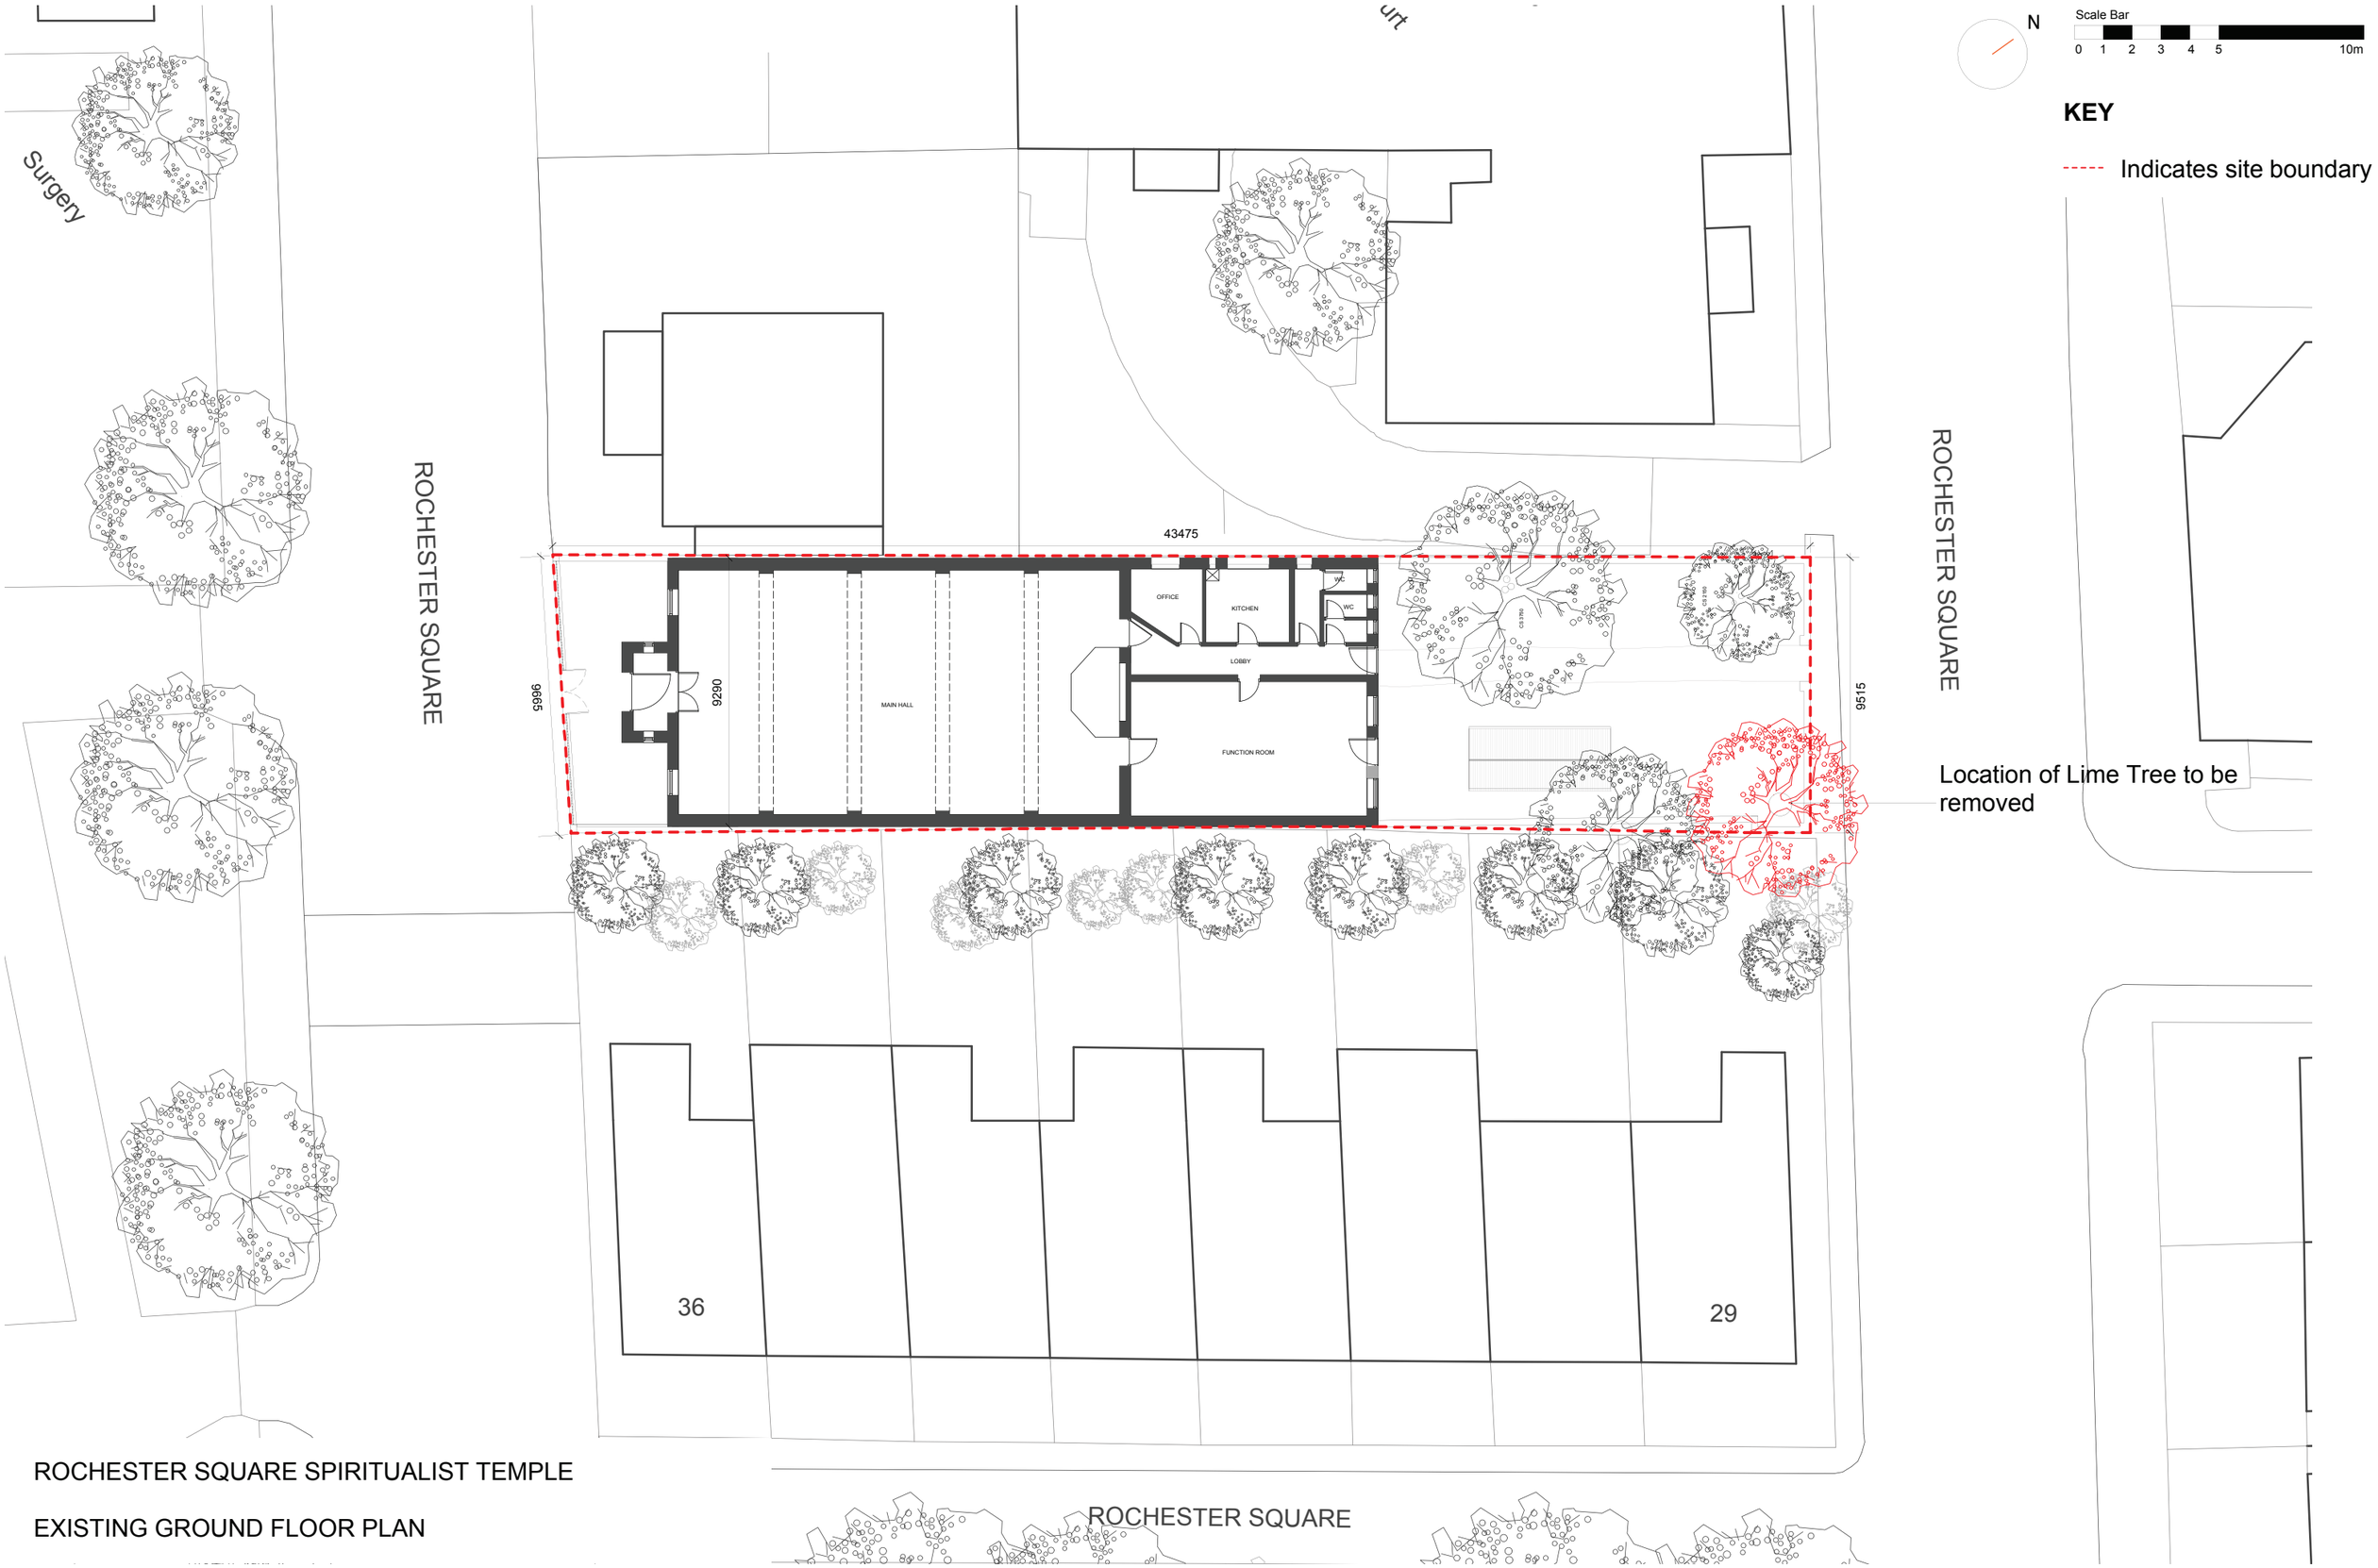

ROCHESTER SQUARE SPIRITUALIST TEMPLE

EXISTING GROUND FLOOR PLAN

1:200 @ A3