SOUP

LONDON + GUERNSEY

The Studio, 198 Blackstock Road, London, N5 1EN
T 020 7354 1729 E studio@souparchitects.com

No.4 THE HEXAGON, LONDON, N6 6HR

EXISTING FIRST FLOOR PLAN

0 1 2 3 4 5 10

EXISTING SURVEY JULY 2015

SCALE 1:100 @ A3 **292_120_S00**

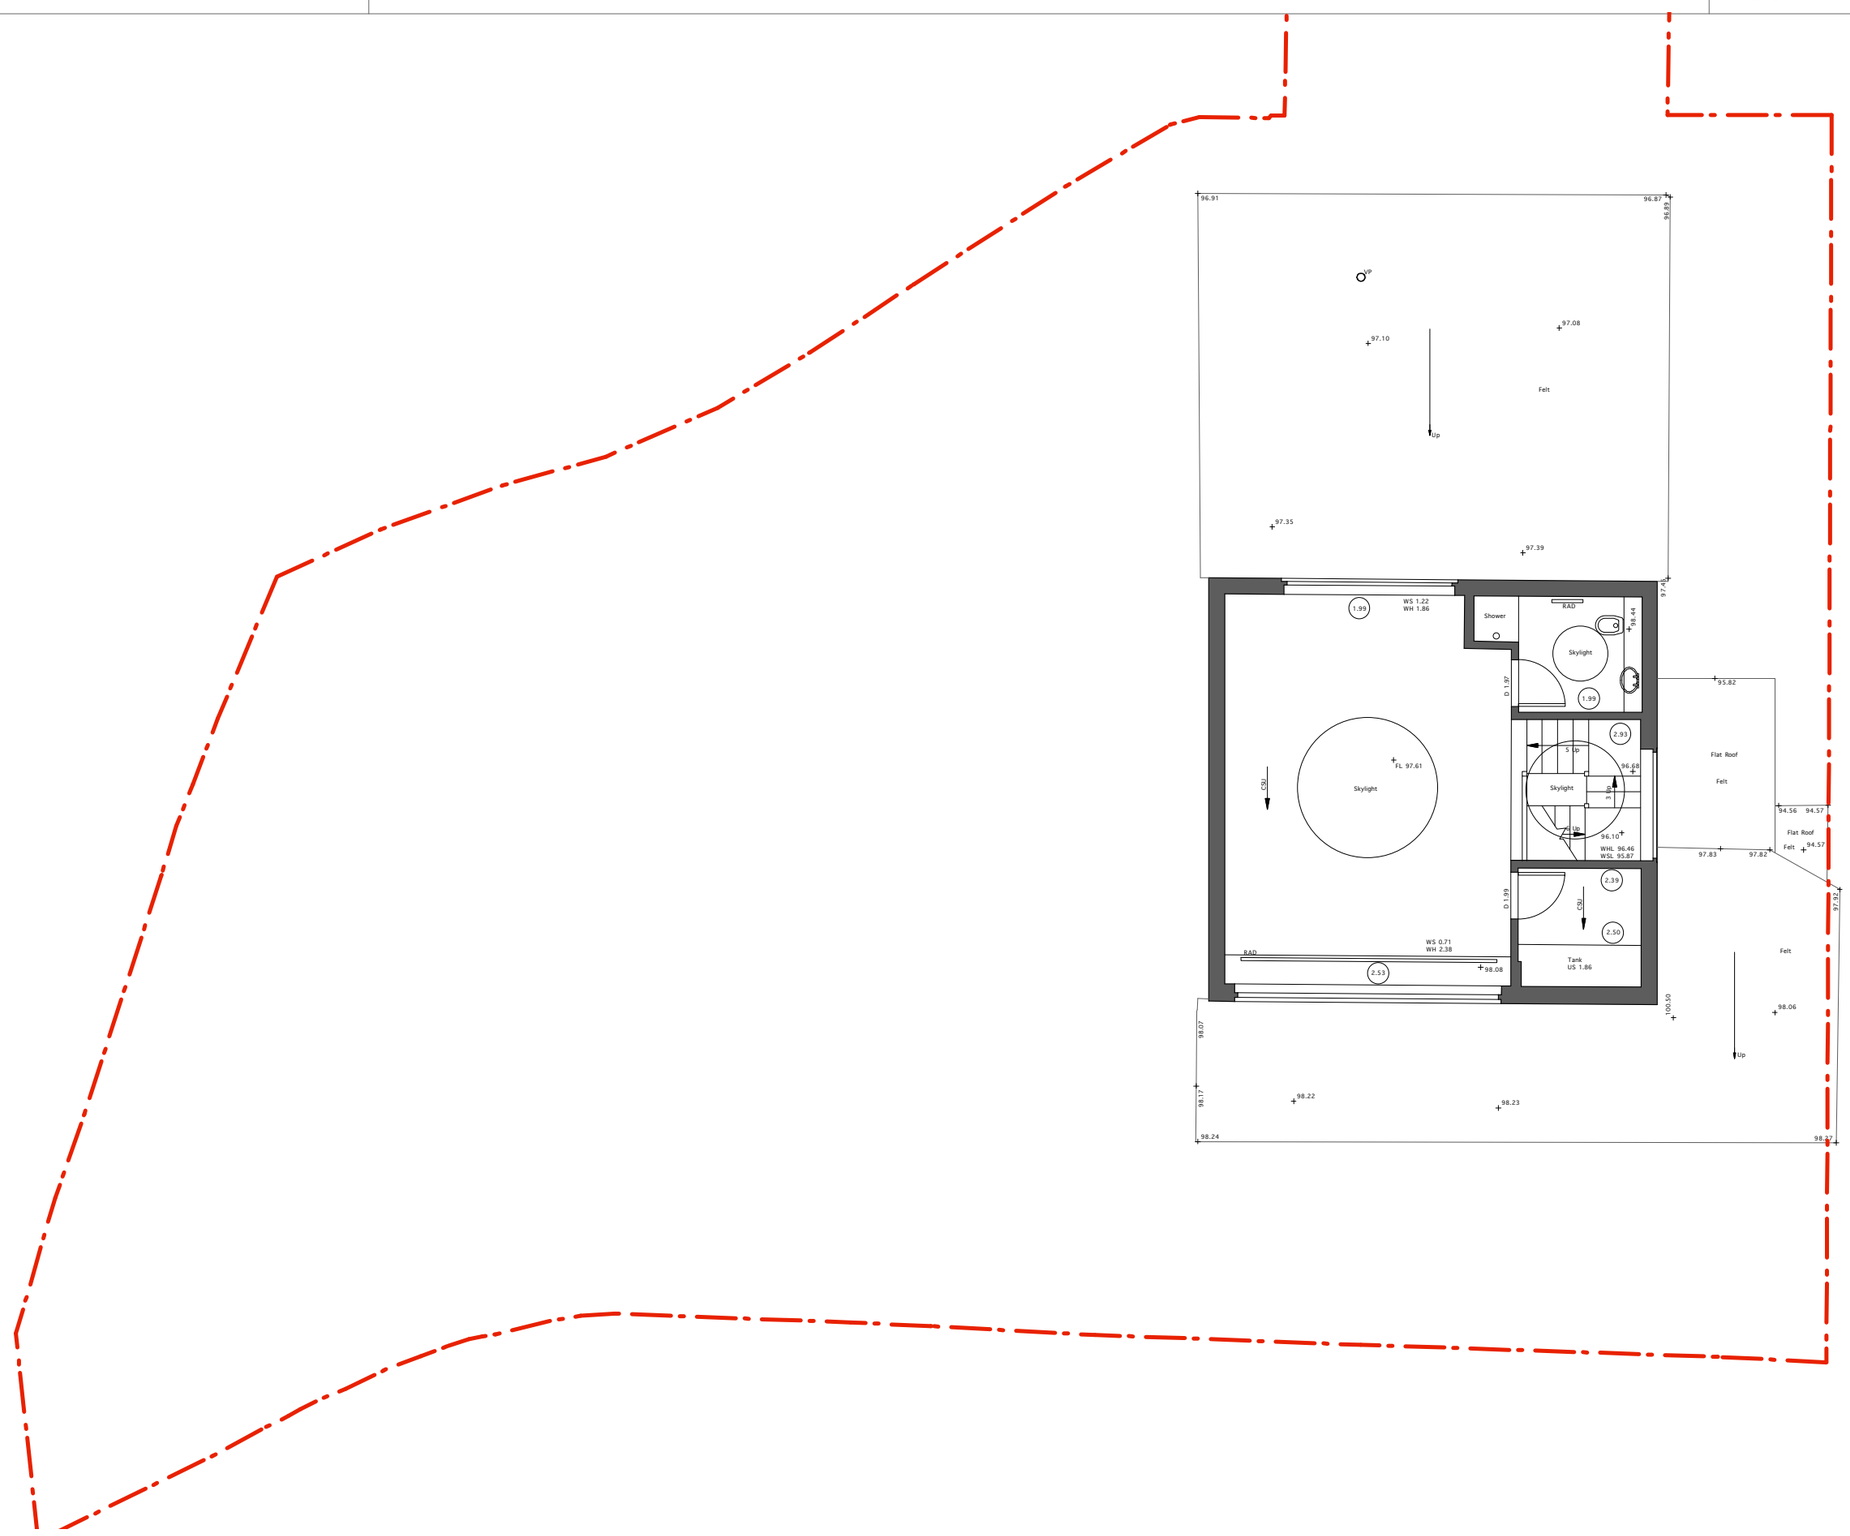

COPYRIGHT OF SOUP ARCHITECTS Ltd