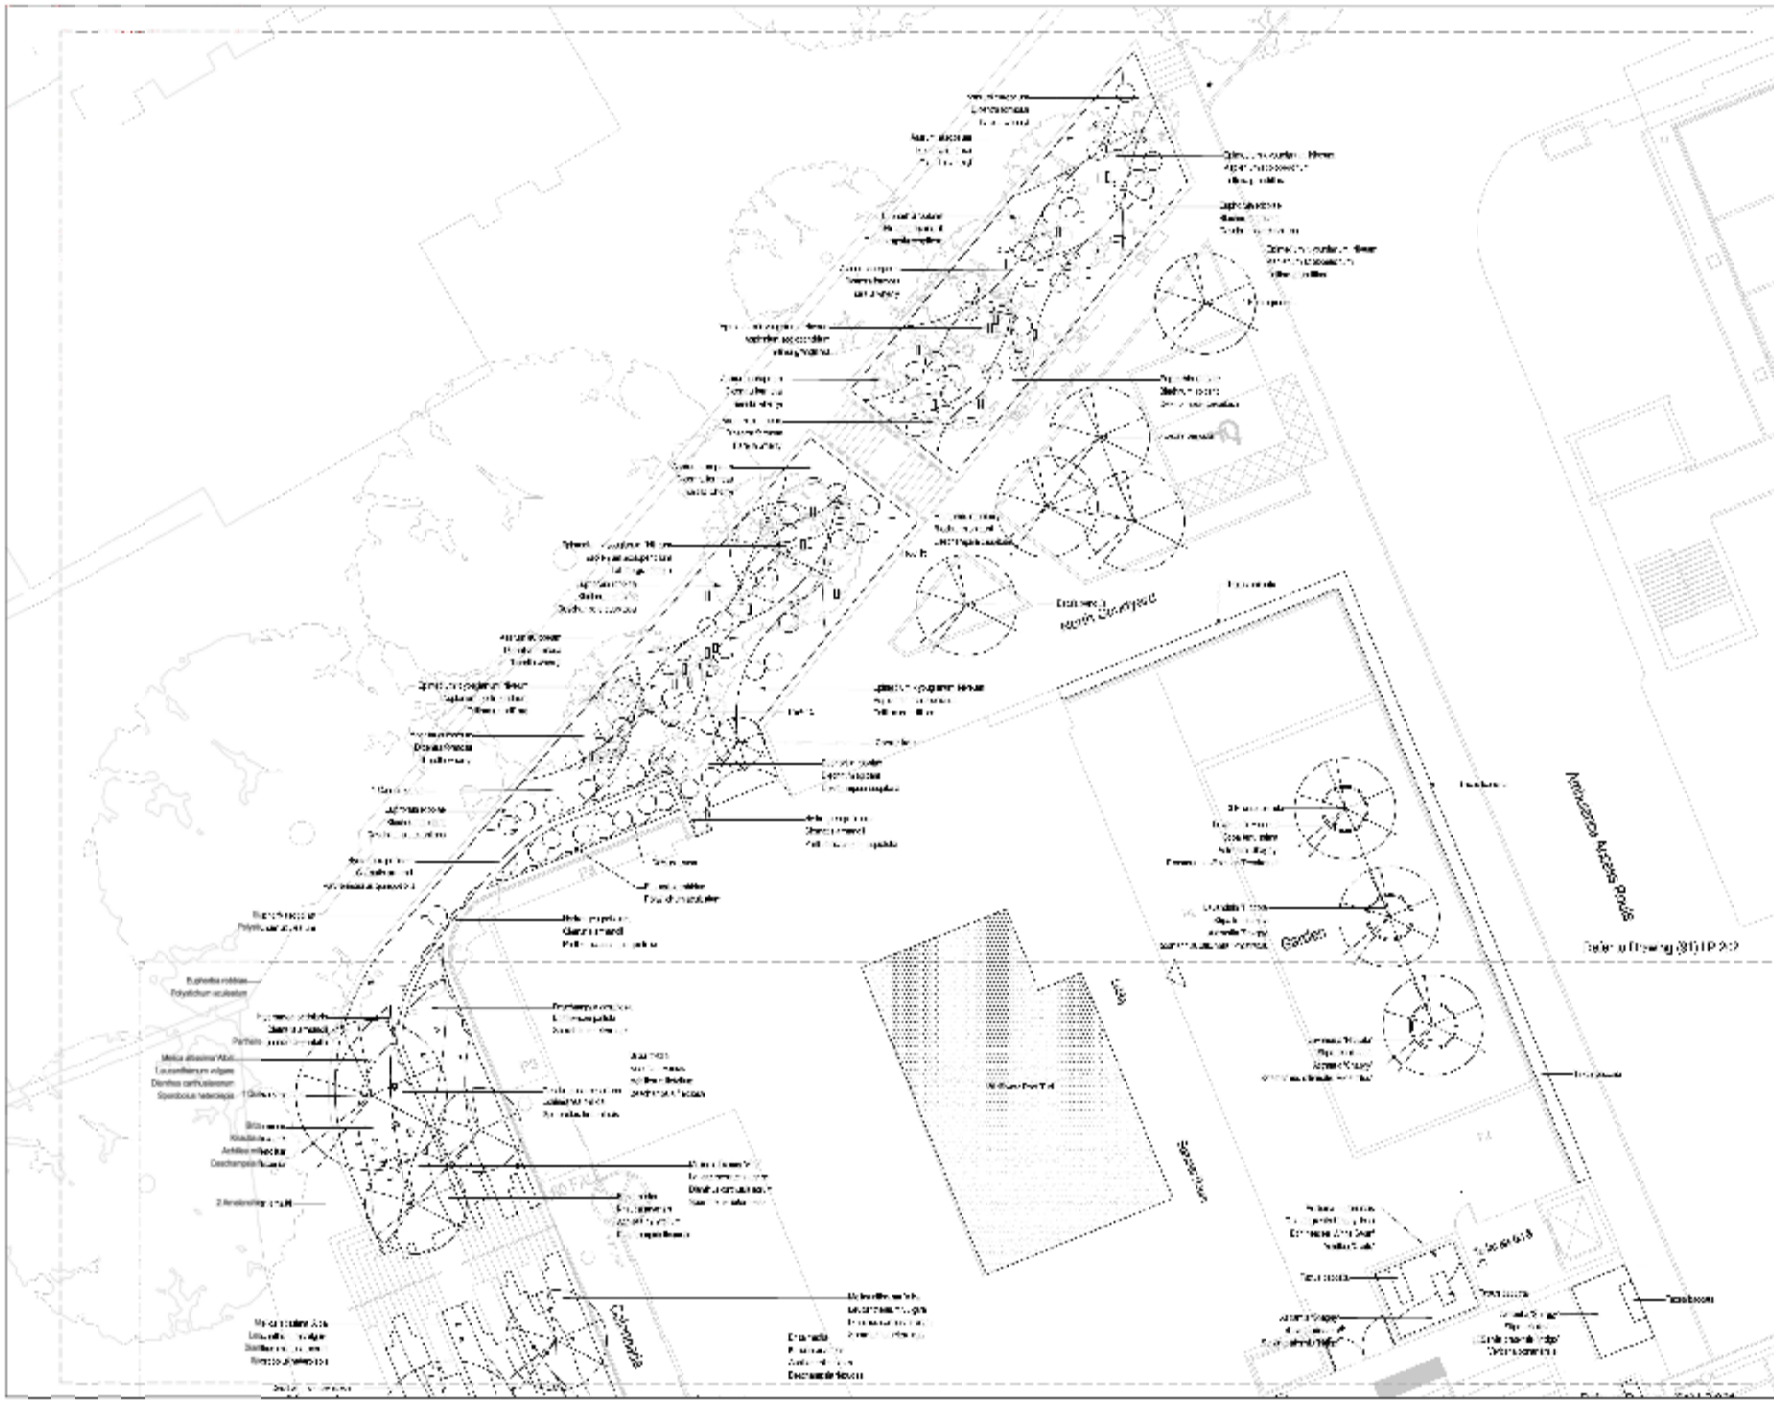

NOTES

Single Species within Planting Mixes:

- Existing Trees
- Proposed Trees
- Pyrus kurosawae 'Oto Lyleni'
- Lucula nivea
- Polystichum aculeatum
- Rubaceae triple 'Goldstone'
- Jubilaeus sylvestris
- Wildflower Turf

All Planting Mixes to be equally divided in proportions and quantities.

All herbaceous to be planted at a density of 4 per square meter
Climbers to be planted at 750mm centers.

Refer to outline Drawings:
(91) LP Series

Refer to outline Planting Specification and Schedule: (91) SPC L002 and (91) SoCH L001

B	STAGE E	MC	MS	16/01/15
A	STAGE E	MC	MS	16/01/15

colvin&
moggridge
The Old House, 2 Wellesley Court Road
Croydon, Surrey CR0 1LE
t +44 (0)20 8688 9083 f +44 (0)20 8686 5844
e croydon@colmog.co.uk www.colmog.co.uk

Pears Building

P2005878

Planting Plan
1 of 3

1:100 @ A1

16/01/15

(91) LP 201