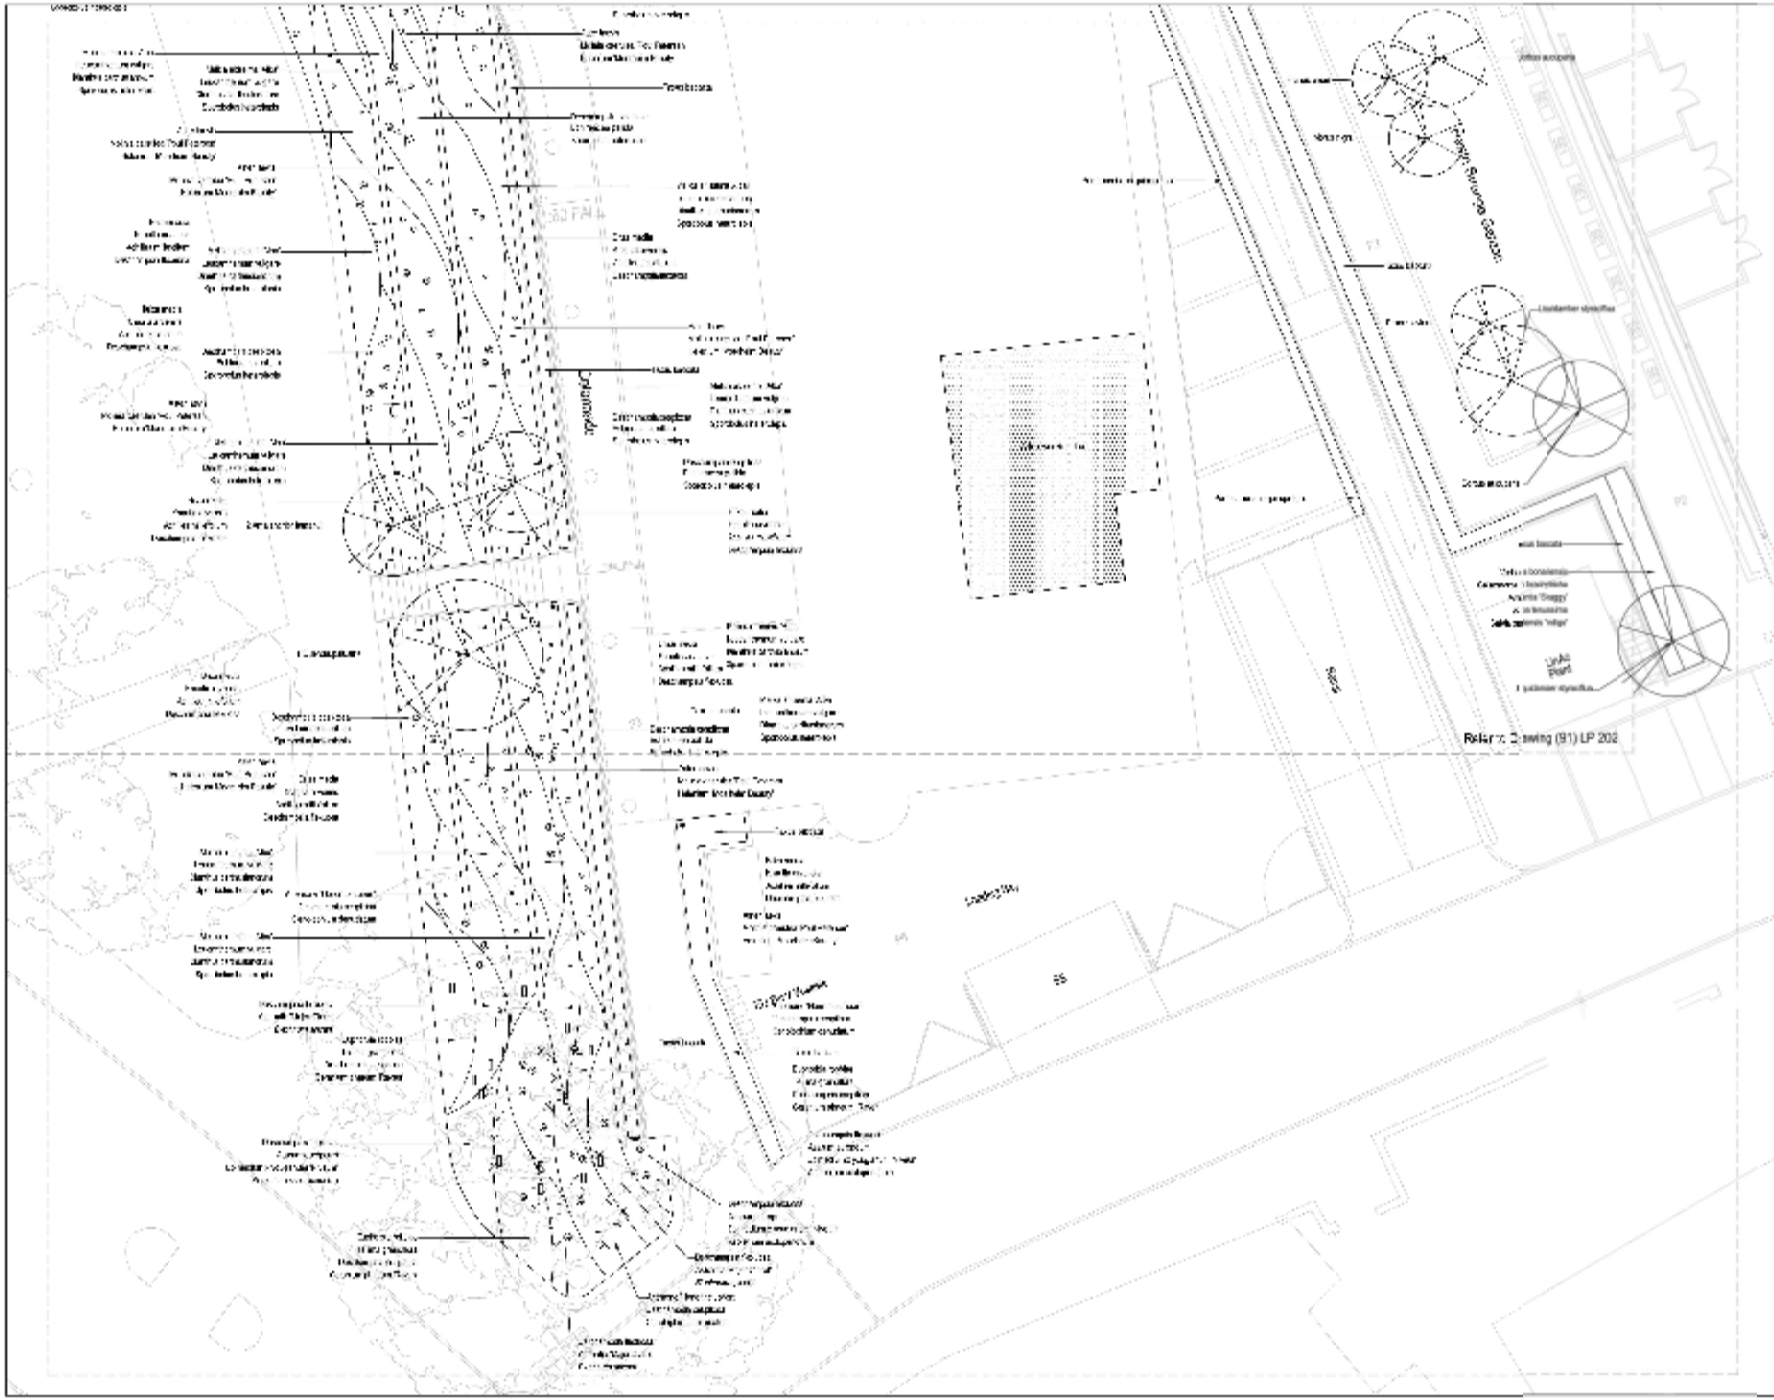

NOTES

Single Species within Planting Mixes:

- Existing Trees
- Proposed Trees
- Polystichum setiferum
- Pennisetum macrourum
- Anthriscus sylvestris
- Rudbeckia fulgida 'Goldsturm'
- Digitalis lutea
- Wildflower Turf

All Planting Mixes to be equally divided in proportions and quantities.

All herbaceous to be planted at a density of 4 per square meter.
Climbers to be planted at 750mm centers.

Refer to outline Drawings:
(91) LP Series

Refer to outline Planting Specification and Schedule: (91) SPC L002 and (91) SCD H L001

colvin&
moggridge

The Old House, 2 Wellesley Court Road
Croydon, Surrey CR0 9LX
t +44 (0)20 8688 9283 f +44 (0)20 8686 5844
e croydon@colmog.co.uk www.colmog.co.uk

Pears Building

P2006878

Planting Plan
3 of 3

1:100 @ A1

16/01/19

(91) LP 200

C