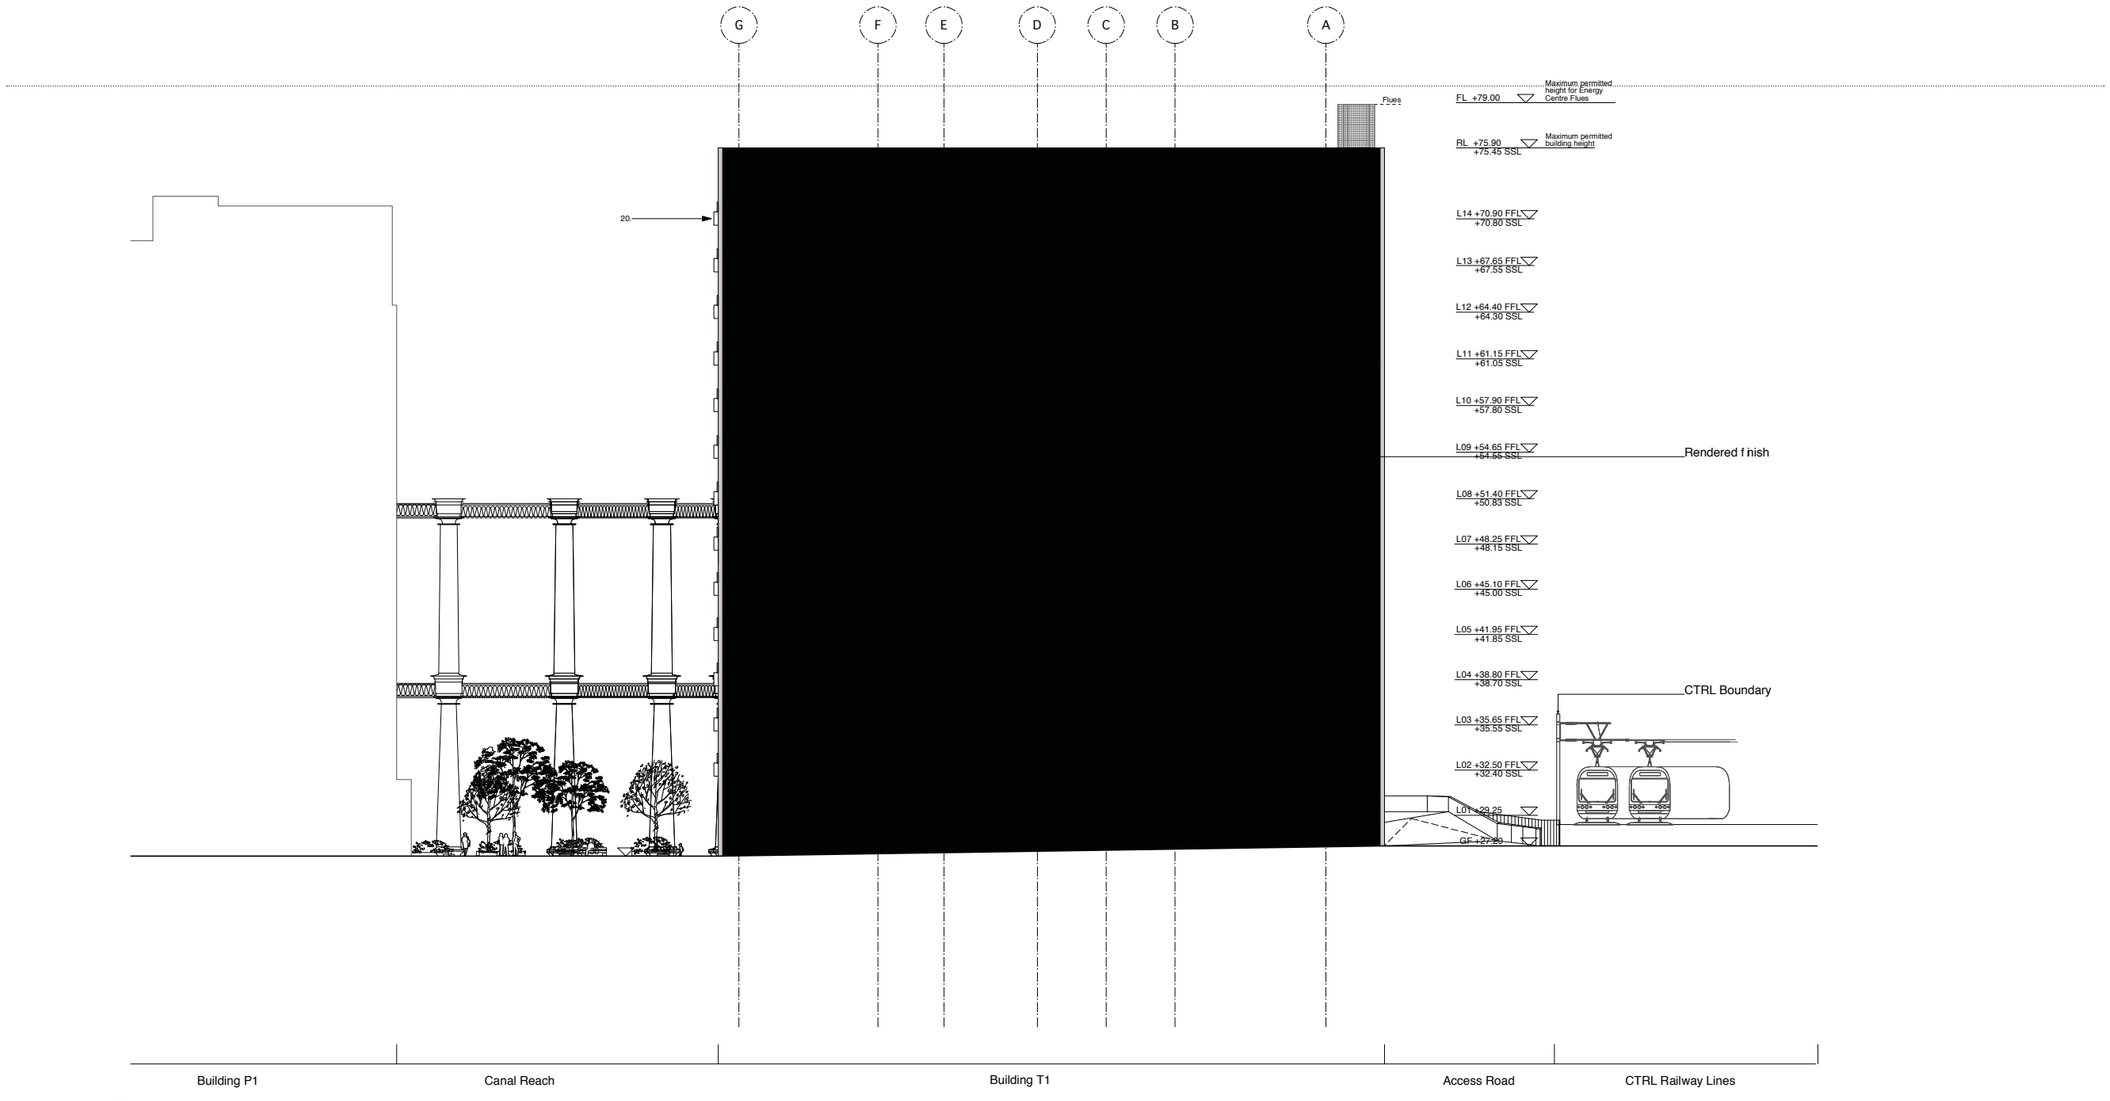

1 North Elevation
Scale: 1:200

Key	Revision	Date	Description	Notes
1. Textured reconstituted stone pier 2. Smooth reconstituted stone cornice 3. Metal guarding with glass enclosure above 4. Bronze coloured window frame 5. Bronze coloured handrail 7. Fixed clear glass panel 8. Bronze coloured rainscreen - for vents 10. Concealed intake / extract vent 11. Bronze coloured mullion 12. Increased depth bronze coloured mullions 13. Woven bronze coloured screen 14. Potential space for art installation (shown illustratively) 15. Existing wall to Energy Centre 16. Opaque glazing 17. Bronze coloured mesh with metal mullions 18. Painted concrete upstand crash barrier 20. Textured reconstituted stone panel 21. Bronze coloured railings 22. Bronze framed door 23. Bronze coloured mesh 24. Recessed metal channel 25. Reconstituted stone panel - untextured	R03	June 14	Planning Submission	

Niall McLaughlin Architects

JOB: Building T1
CLIENT: King's Cross Central General Partner Ltd.

SCALE: 1:100@A1, 1:200@A3
DATE FIRST ISSUED: 06.01.13

DRAWING: North Elevation
REFERENCE: 0708-P-214
REVISION: R03

STATUS: FOR APPROVAL

39 - 51 Highgate Road
London NW5 1RS UK
T: +44 (0) 20 7485 9170
F: +44 (0) 20 7485 9171
E: info@niallmclaughlin.com
W: www.niallmclaughlin.com