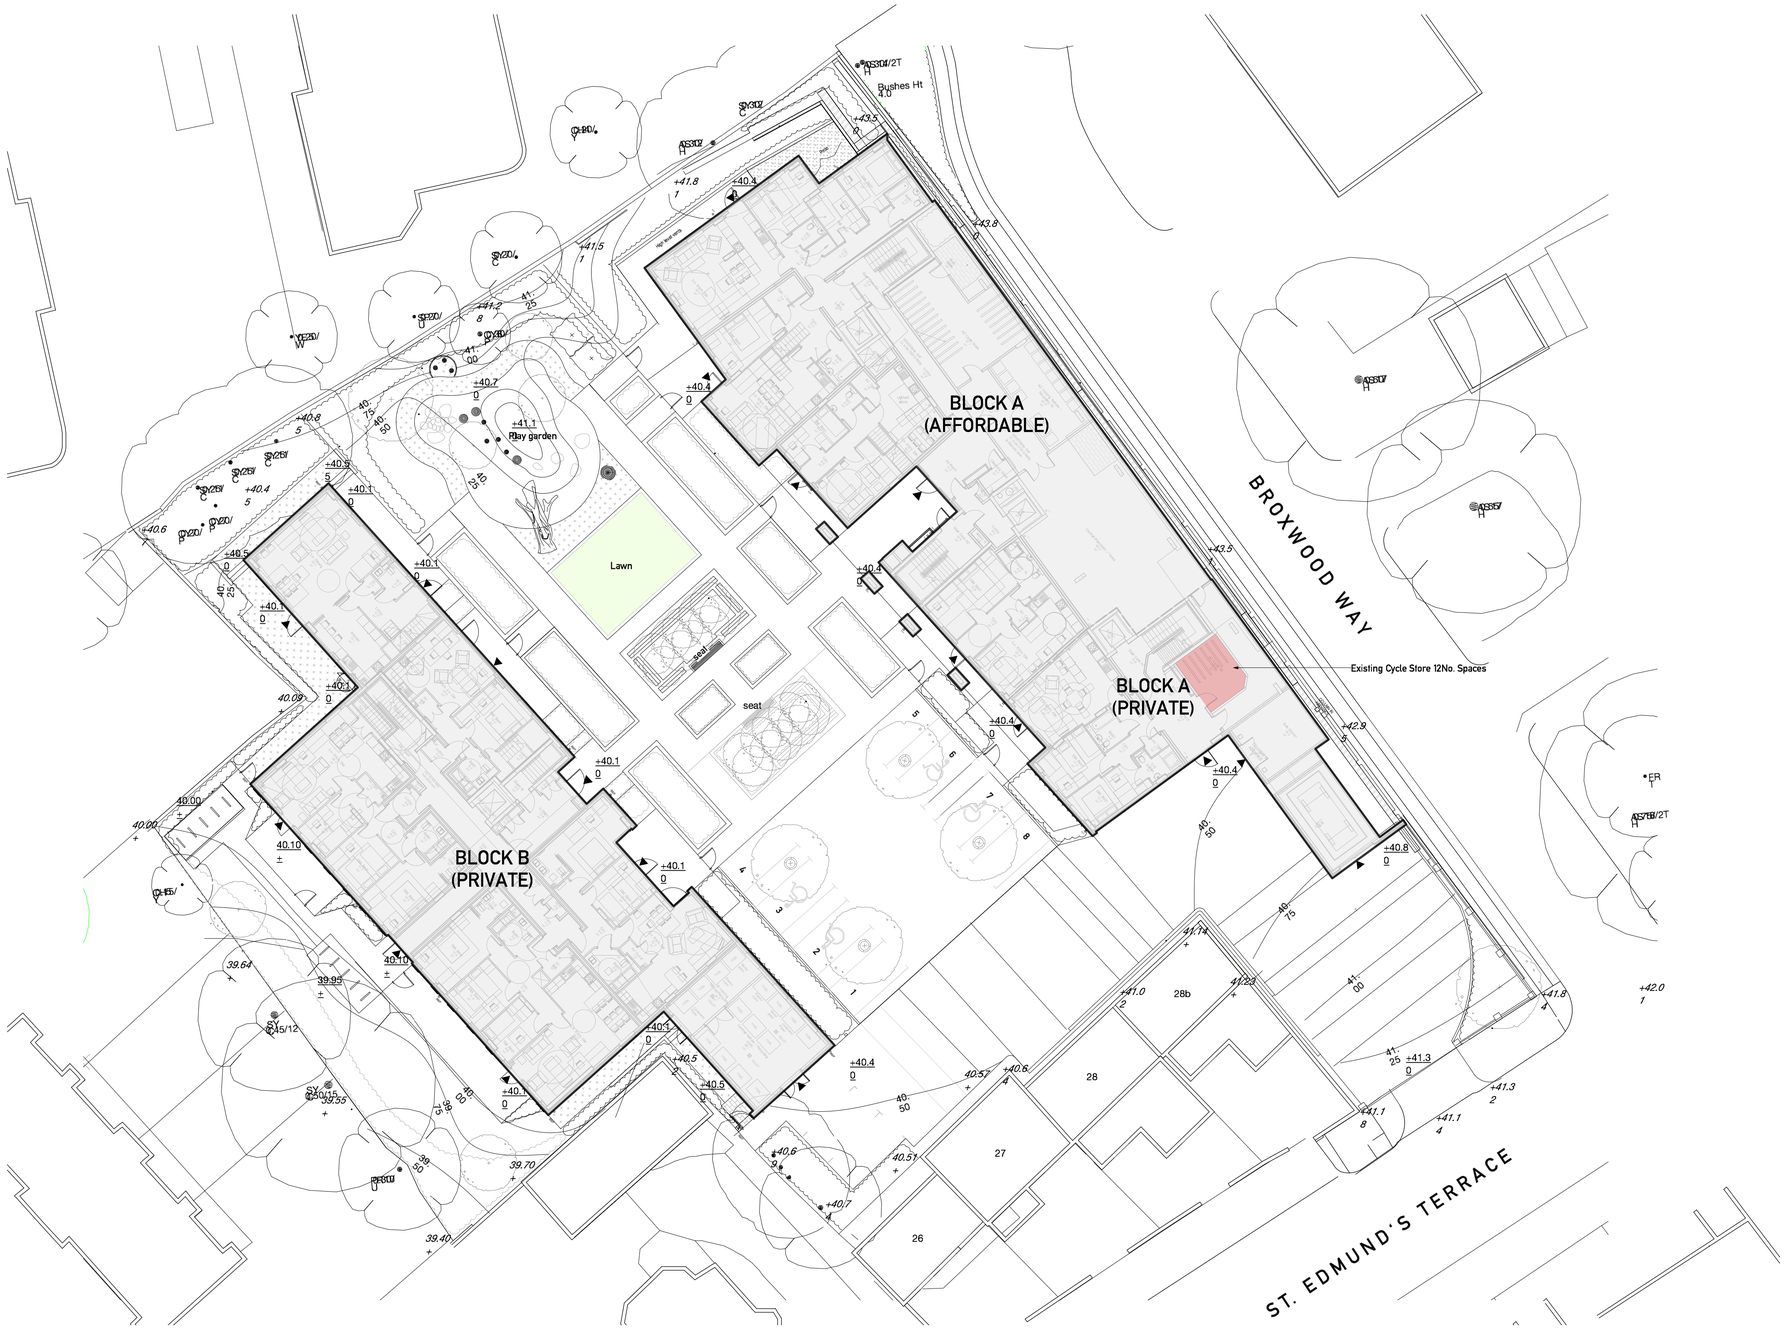

PLANNING

General Notes

1. do not scale drawings
2. all dimensions are in millimetres unless otherwise stated
3. all dimensions are to be checked on site before proceeding with work
4. this drawing is to be read in conjunction with all related information including structural, mechanical and electrical information
5. this drawing is to be read in conjunction with all **JAA** drawings
6. any discrepancies to be reported to the Architect immediately
7. all products to be fitted as per manufactures recommendations . Notify Architect of any discrepancies between manufacturers recommendations and this drawing
8. report any discrepancies in structural openings between drawings, schedules and manufacturers recommendations .

Revisions

Rev	Description	Date
/	Preliminary Issue	/

JAA

T. 020 3794 4900
E. info@jaa-uk.com
A. Suite JAA, 39-56 Pritchard's Road, London . E2 6AP

Drawing
Existing Site Plan

N

Project No.	Project Title
114	ST. EDMUND'S TERRACE

Scale	Drawing No.	Rev
1:200	905	/
A1		

© JAA 2019