ROOF - PROPOSED SITE PHOTO

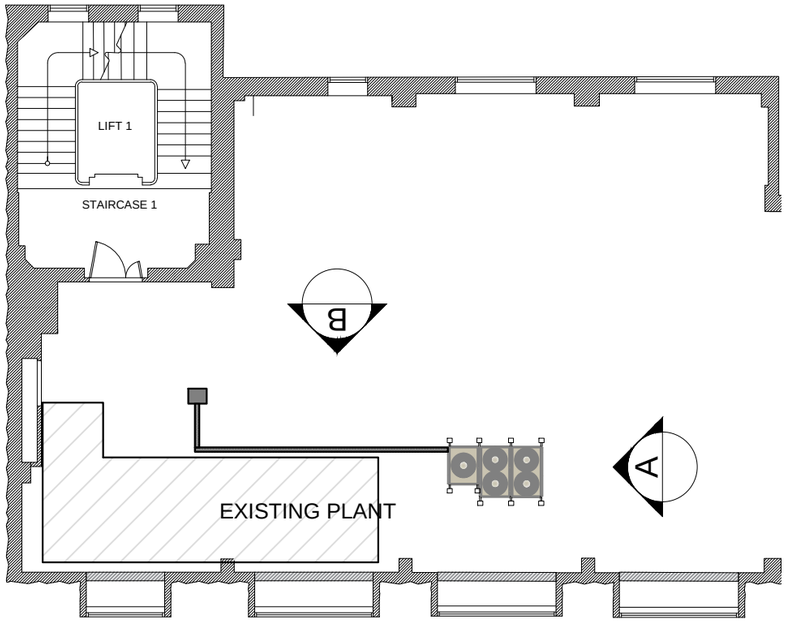

ROOF PLAN PROPOSED

Name	Model	PS	MCA	MFA	Run Amps	St Curr	Fuses	WxHxD	Wght
			A	A	A	A		mm	kg
4th Floor	REYQ12T	400V 3Nph	21	25	13.8	75	cfr. local legislation	930x1685x765	218
5th Floor	REYQ18T	400V 3Nph	36	40	22	85	cfr. local legislation	1240x1685x765	337
6th Floor	REYQ18T	400V 3Nph	36	40	22	85	cfr. local legislation	1240x1685x765	337

Condenser Specification List

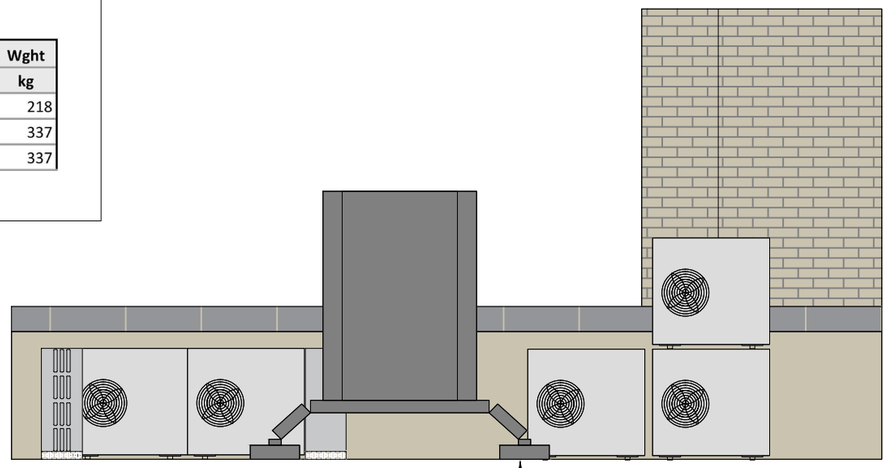

ELEVATION A - PROPOSED

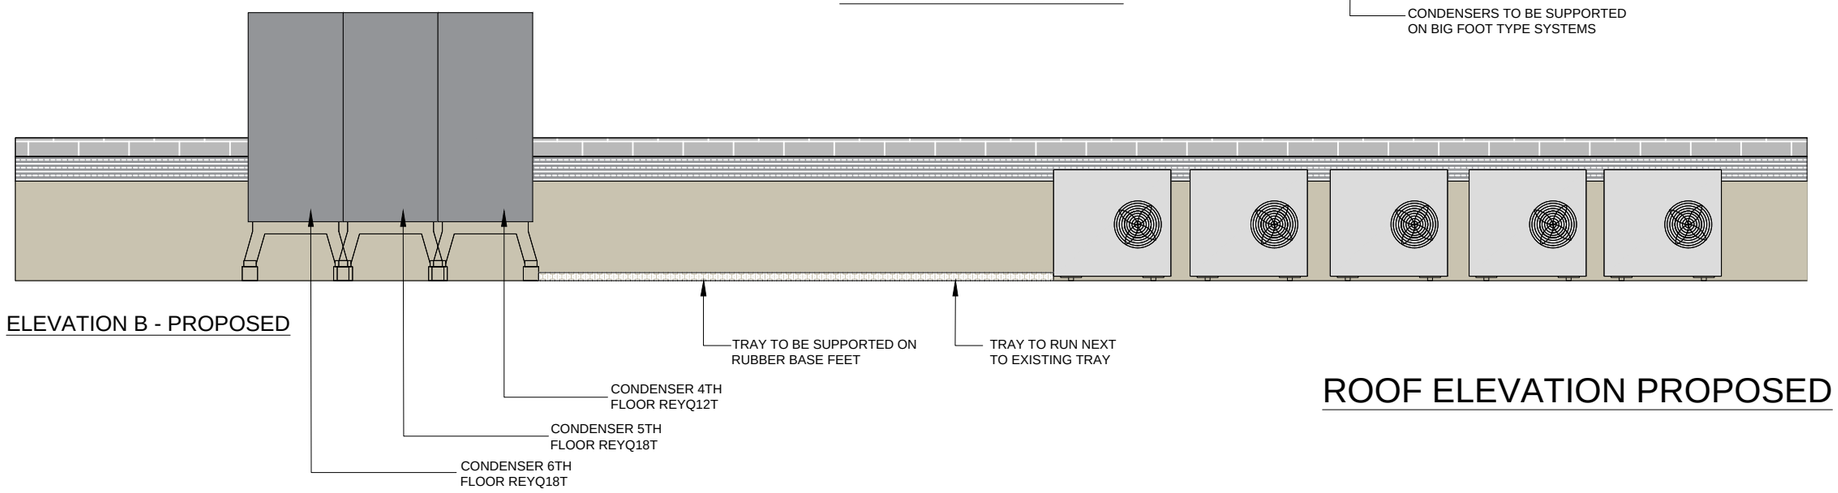

ELEVATION B - PROPOSED

ROOF ELEVATION PROPOSED

Project No: 1331
Client: Association of Commonwealth Universities

Notes:
All dimensions to be confirmed on site.
Do not scale from this drawing.
Check survey under taken only.
Subject to local authority approval.

Rev	Details	Date
	Issued for information	06 10 14

Drawing No:	Roof Elevation Proposed
Date created:	09 06 16
Drawn by:	KB
Scale:	1:50 @ A3
Net Area:	340.sq.Metres

Address:
20 Tavistock
Square
LONDON
WC1H 9HF

space
workplace design and build
63-64 Margaret Street
London
W1W 8SW
020 7636 0525
www.spaceworkplace.com