BIM Server: TEAMWORK - BIM Server 18/829(MASTER PLAN)

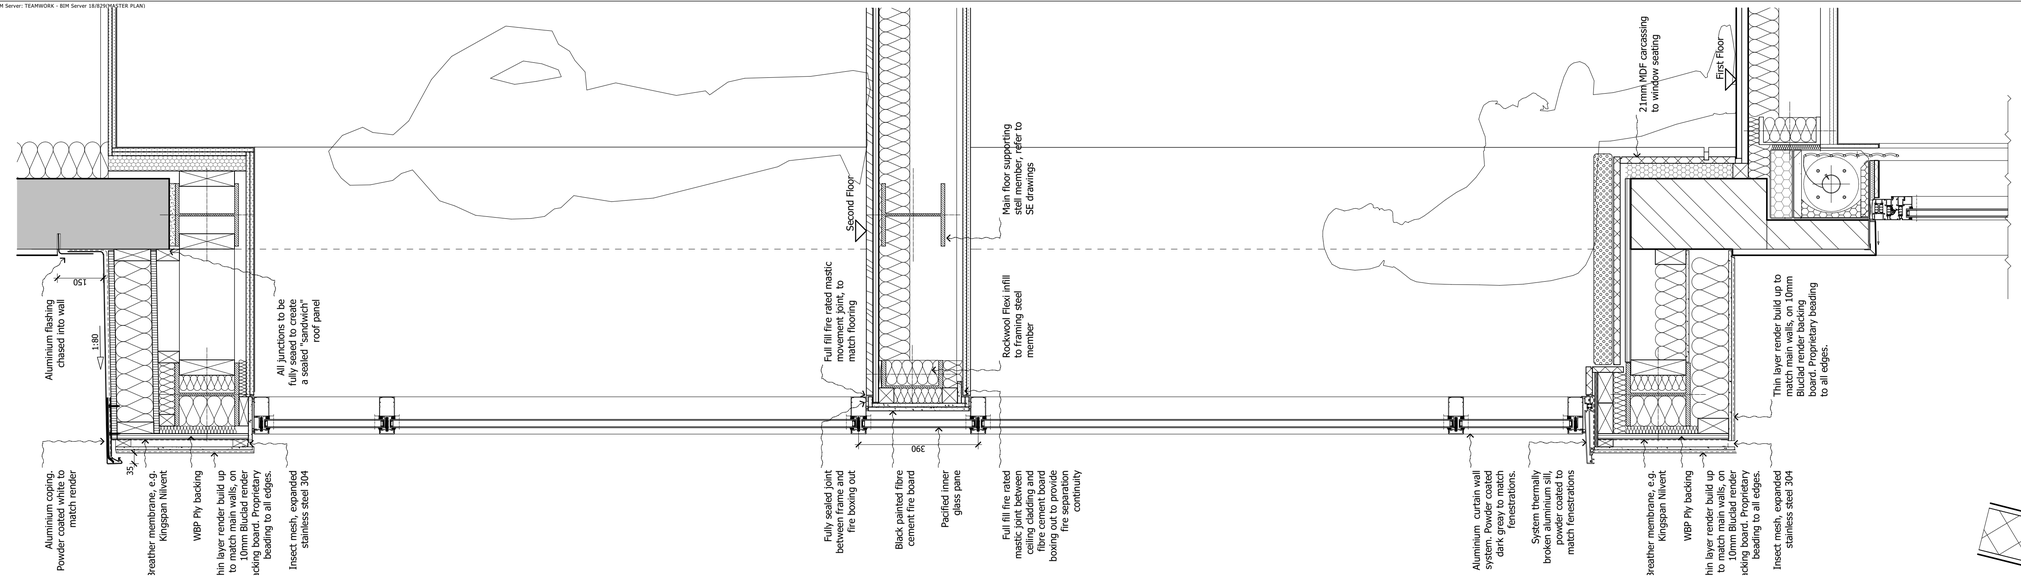

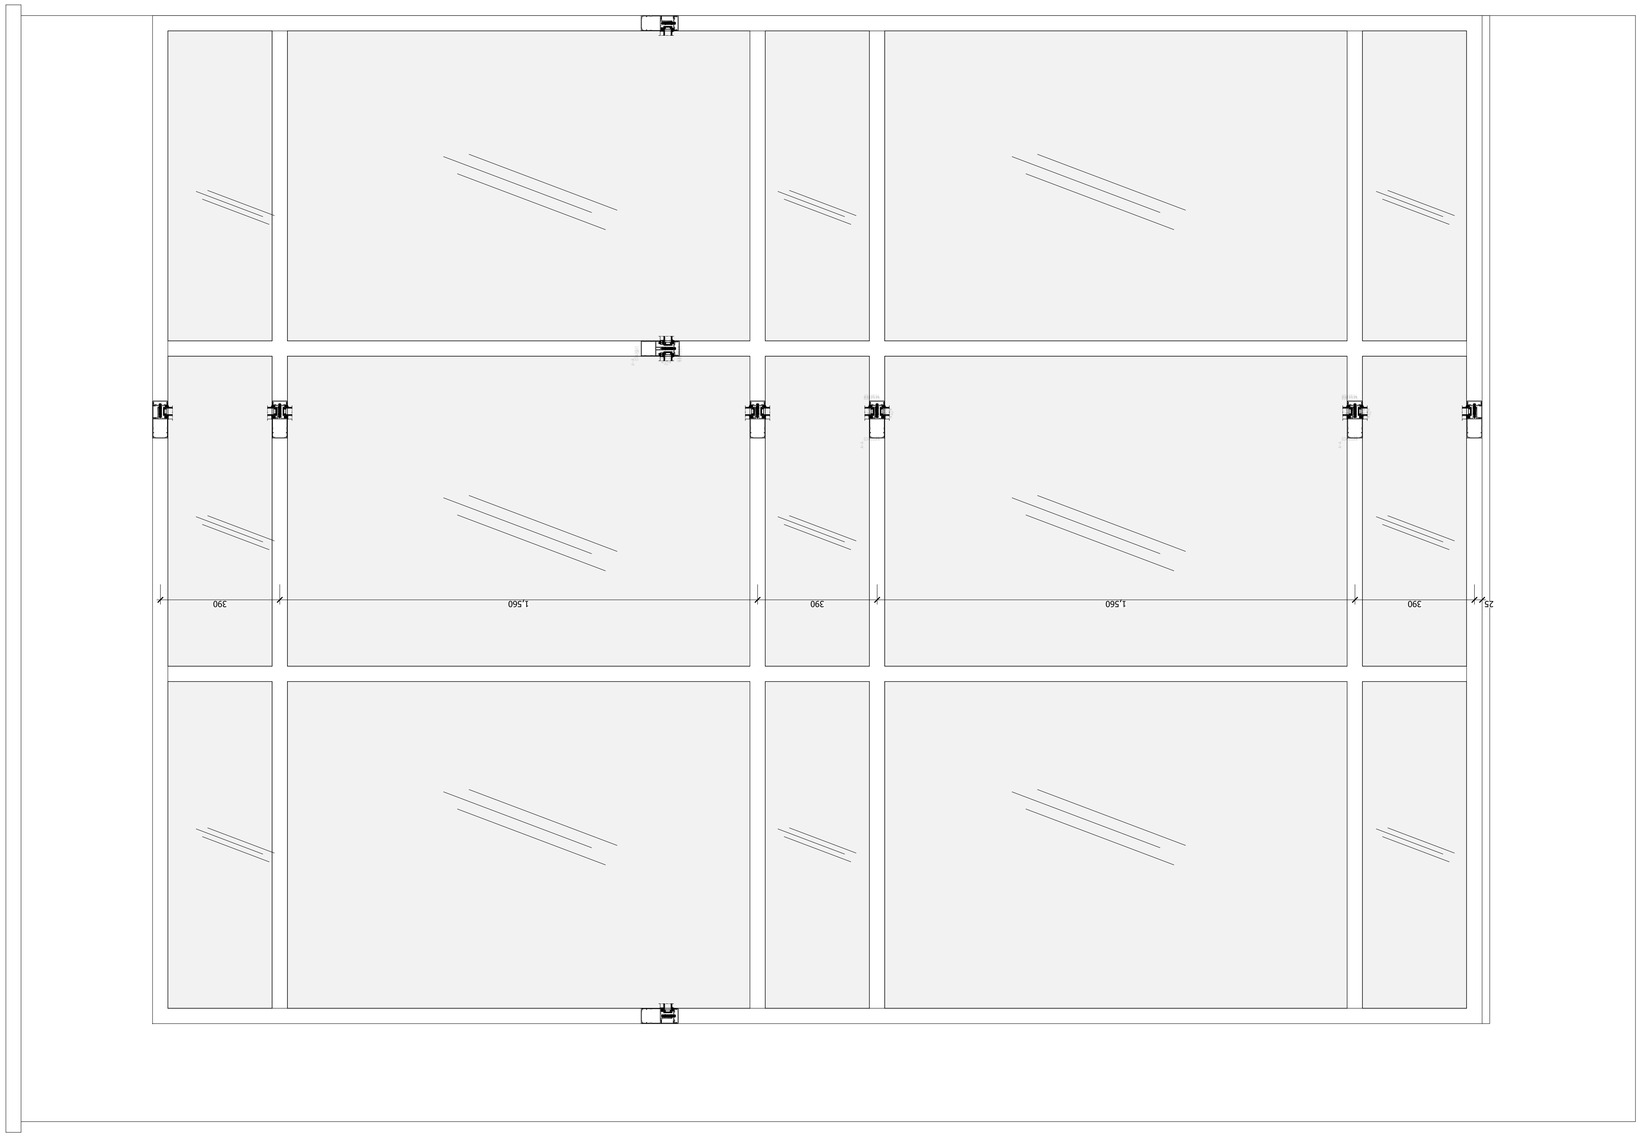

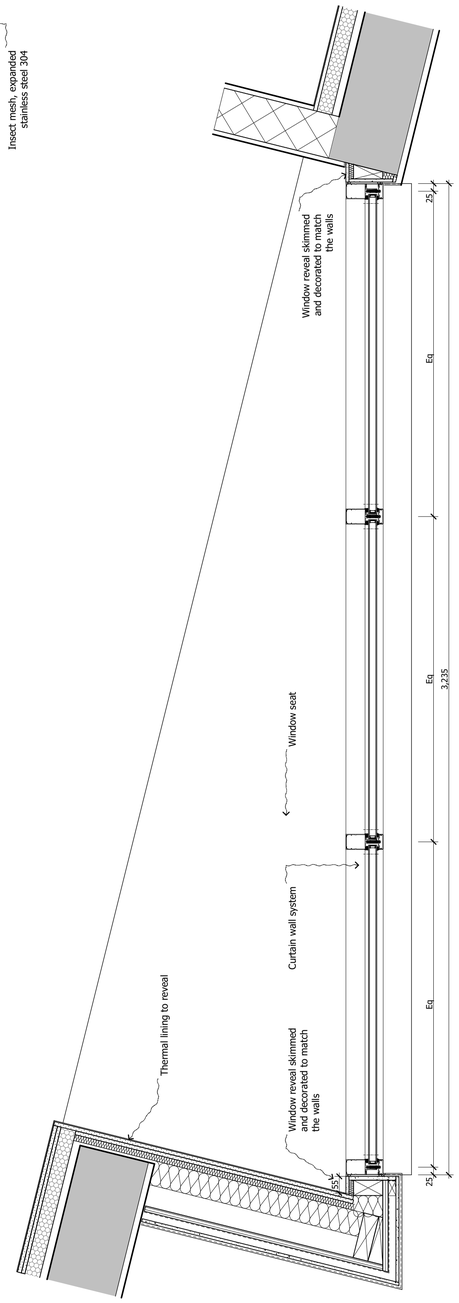

DO NOT SCALE FROM THIS DRAWING

Figured dimensions only are to be taken from this drawing. All dimensions are to be checked on site before any work is put in hand.
If in doubt, ask.

All SHH drawings to be read in conjunction with relevant SHH Finishes, Sanitaryware, Lighting & Ironmongery schedules.

Any discrepancies to be highlighted to SHH prior to procurement and in good time.

Copyright © Spence Harris Hogan Limited 2015
Registered in England & Wales. Registered No. 261 0615
SHH is the trading name of Spence Harris Hogan Limited

1:10@A1
0 0.1 0.2 0.3 0.4 0.5m

Legends & Notes:

Planning Condition Discharge Submission

Consent: 2014/7873/P as amended by 2016/1454/P

Condition 3:
"Detailed drawings, including sections at 1:10, shall be provided of all proposed windows and doors (including jambs, head and cill) prior to the commencement of the development. The approved details shall be carried out in accordance with the details thus approved."

Condition 6:
"Prior to the commencement of the development, full details of the opaque manifestation used on the first and second floor windows on the front (southwest facing) elevation [...] to be obscure glazed shall be submitted to an approved by the Local Planning Authority. The obscure glazed windows shall be non-openable up to a height of 1.7m and the details approved shall be retained in perpetuity unless otherwise agreed to in writing by the Local Planning Authority.

Rev	Date	Descriptor	Athr.
PL01	16.06.2016	Planning Conditions Discharge	PN

SHHARCHITECTS|INTERIORDESIGNERS
RIBA Chartered Practice
MEMBER
1 Vencourt Place, Ravenscourt Park
Hammersmith, London W6 9NU
Phone **+44 (0) 20 8600 4171** Email **info@shh.co.uk**
shh.co.uk

Project:

Rosslyn Mews
5/6 Rosslyn Mews
London, NW3 1NN

Client:

Rosphil Properties Ltd.

Drawing Title:
Initial Sketches

Bay Window Details 1_2

(Project number)DWG number_Revision: **(829)SHH042_PL01**
Checked: