01 E0-001 Location Plan
SCALE 1:1250

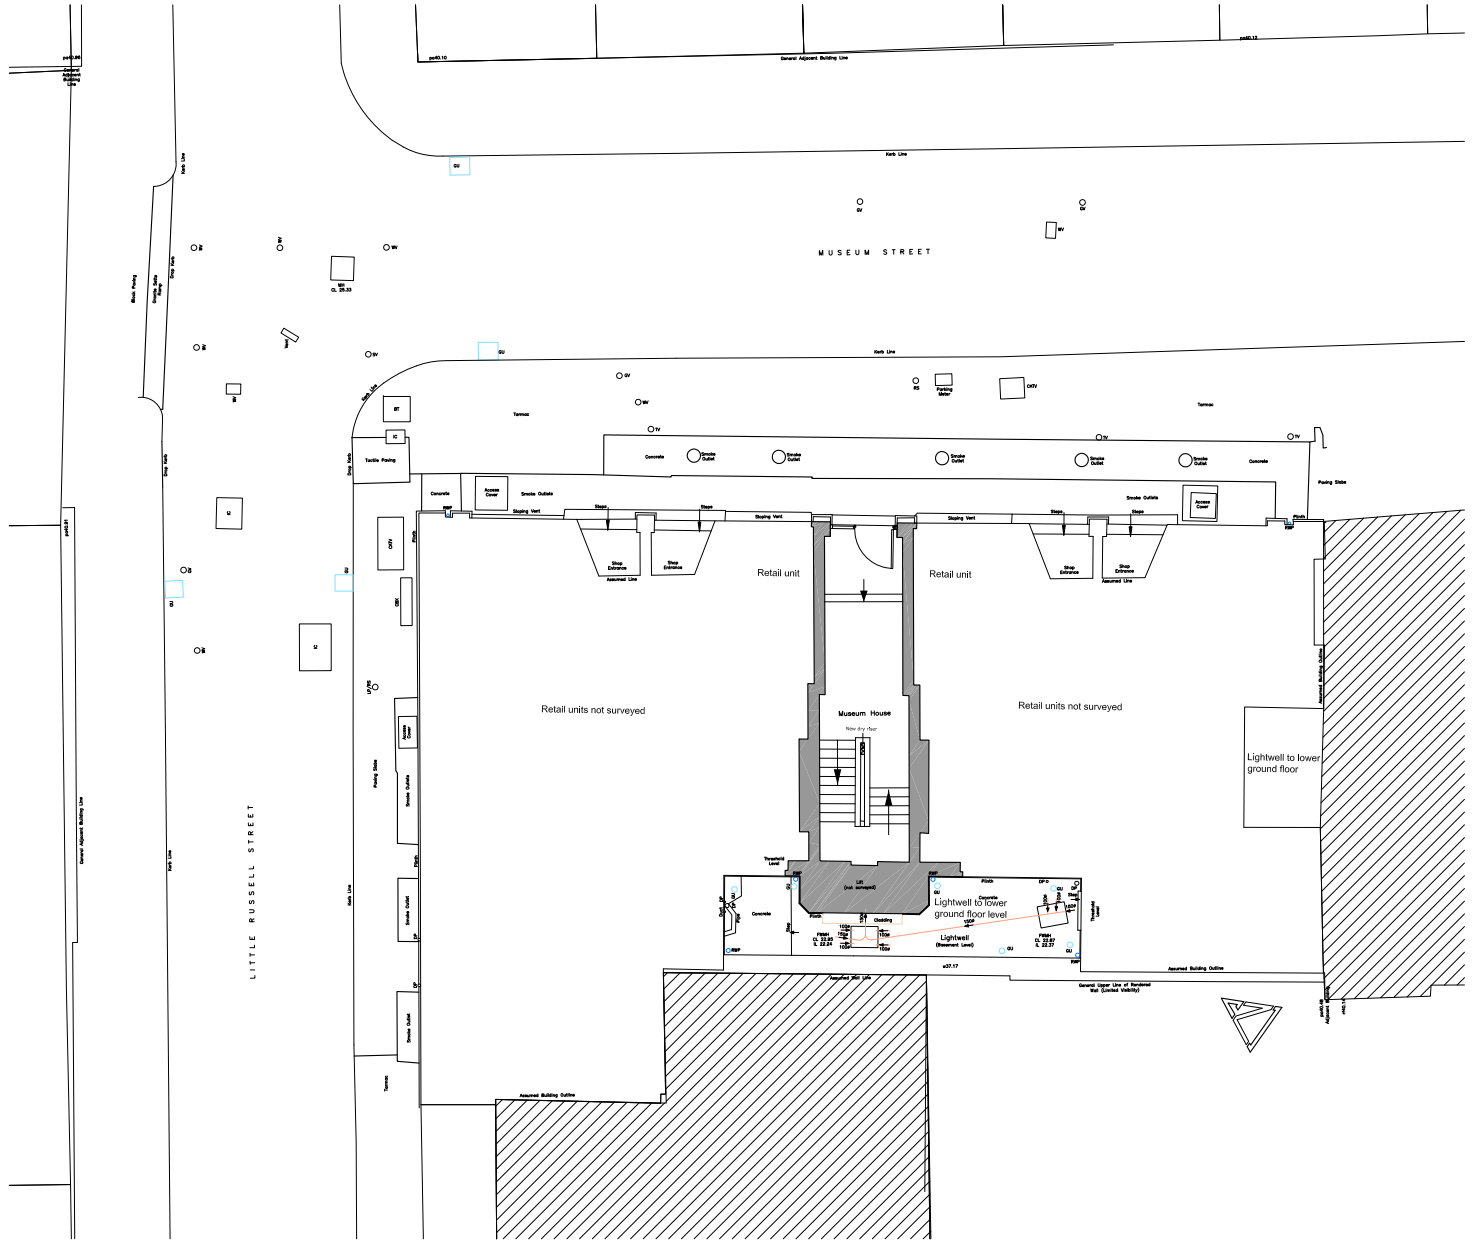

02 E0-001 Site Plan
SCALE 1:100

NOTES
CONSULTANTS
- Refer to highways consultant's drawings for details
- Refer to landscape consultant's drawings for details
- Landscaping layout is indicative only

AREAS
- Refer to area schedule

PLANNING

© Copyright Reserved. ColladoCollins Partners LLP

Rev	Notes	yy.mm.dd	By	Auth
P1	Initial issue	13.06.14	dg	RC

ColladoCollins Architects
17-19 Foley Street
London W1W 6DW
T 020 7580 3490
F 020 7580 2917
info@colladocollins.com
www.colladocollins.com

Date 13-06-2013
Drawn by: DG
Checked by: RC
Scale @A1: 1:1250/100
Scale @A3: 1:2500/200
CAD File No: P/12041/Plans/Proposed

Devonshire Metro Ltd.
Museum House, 25 Museum St
PROPOSED
Site and location plan

12041 P0-001 P1 Revision