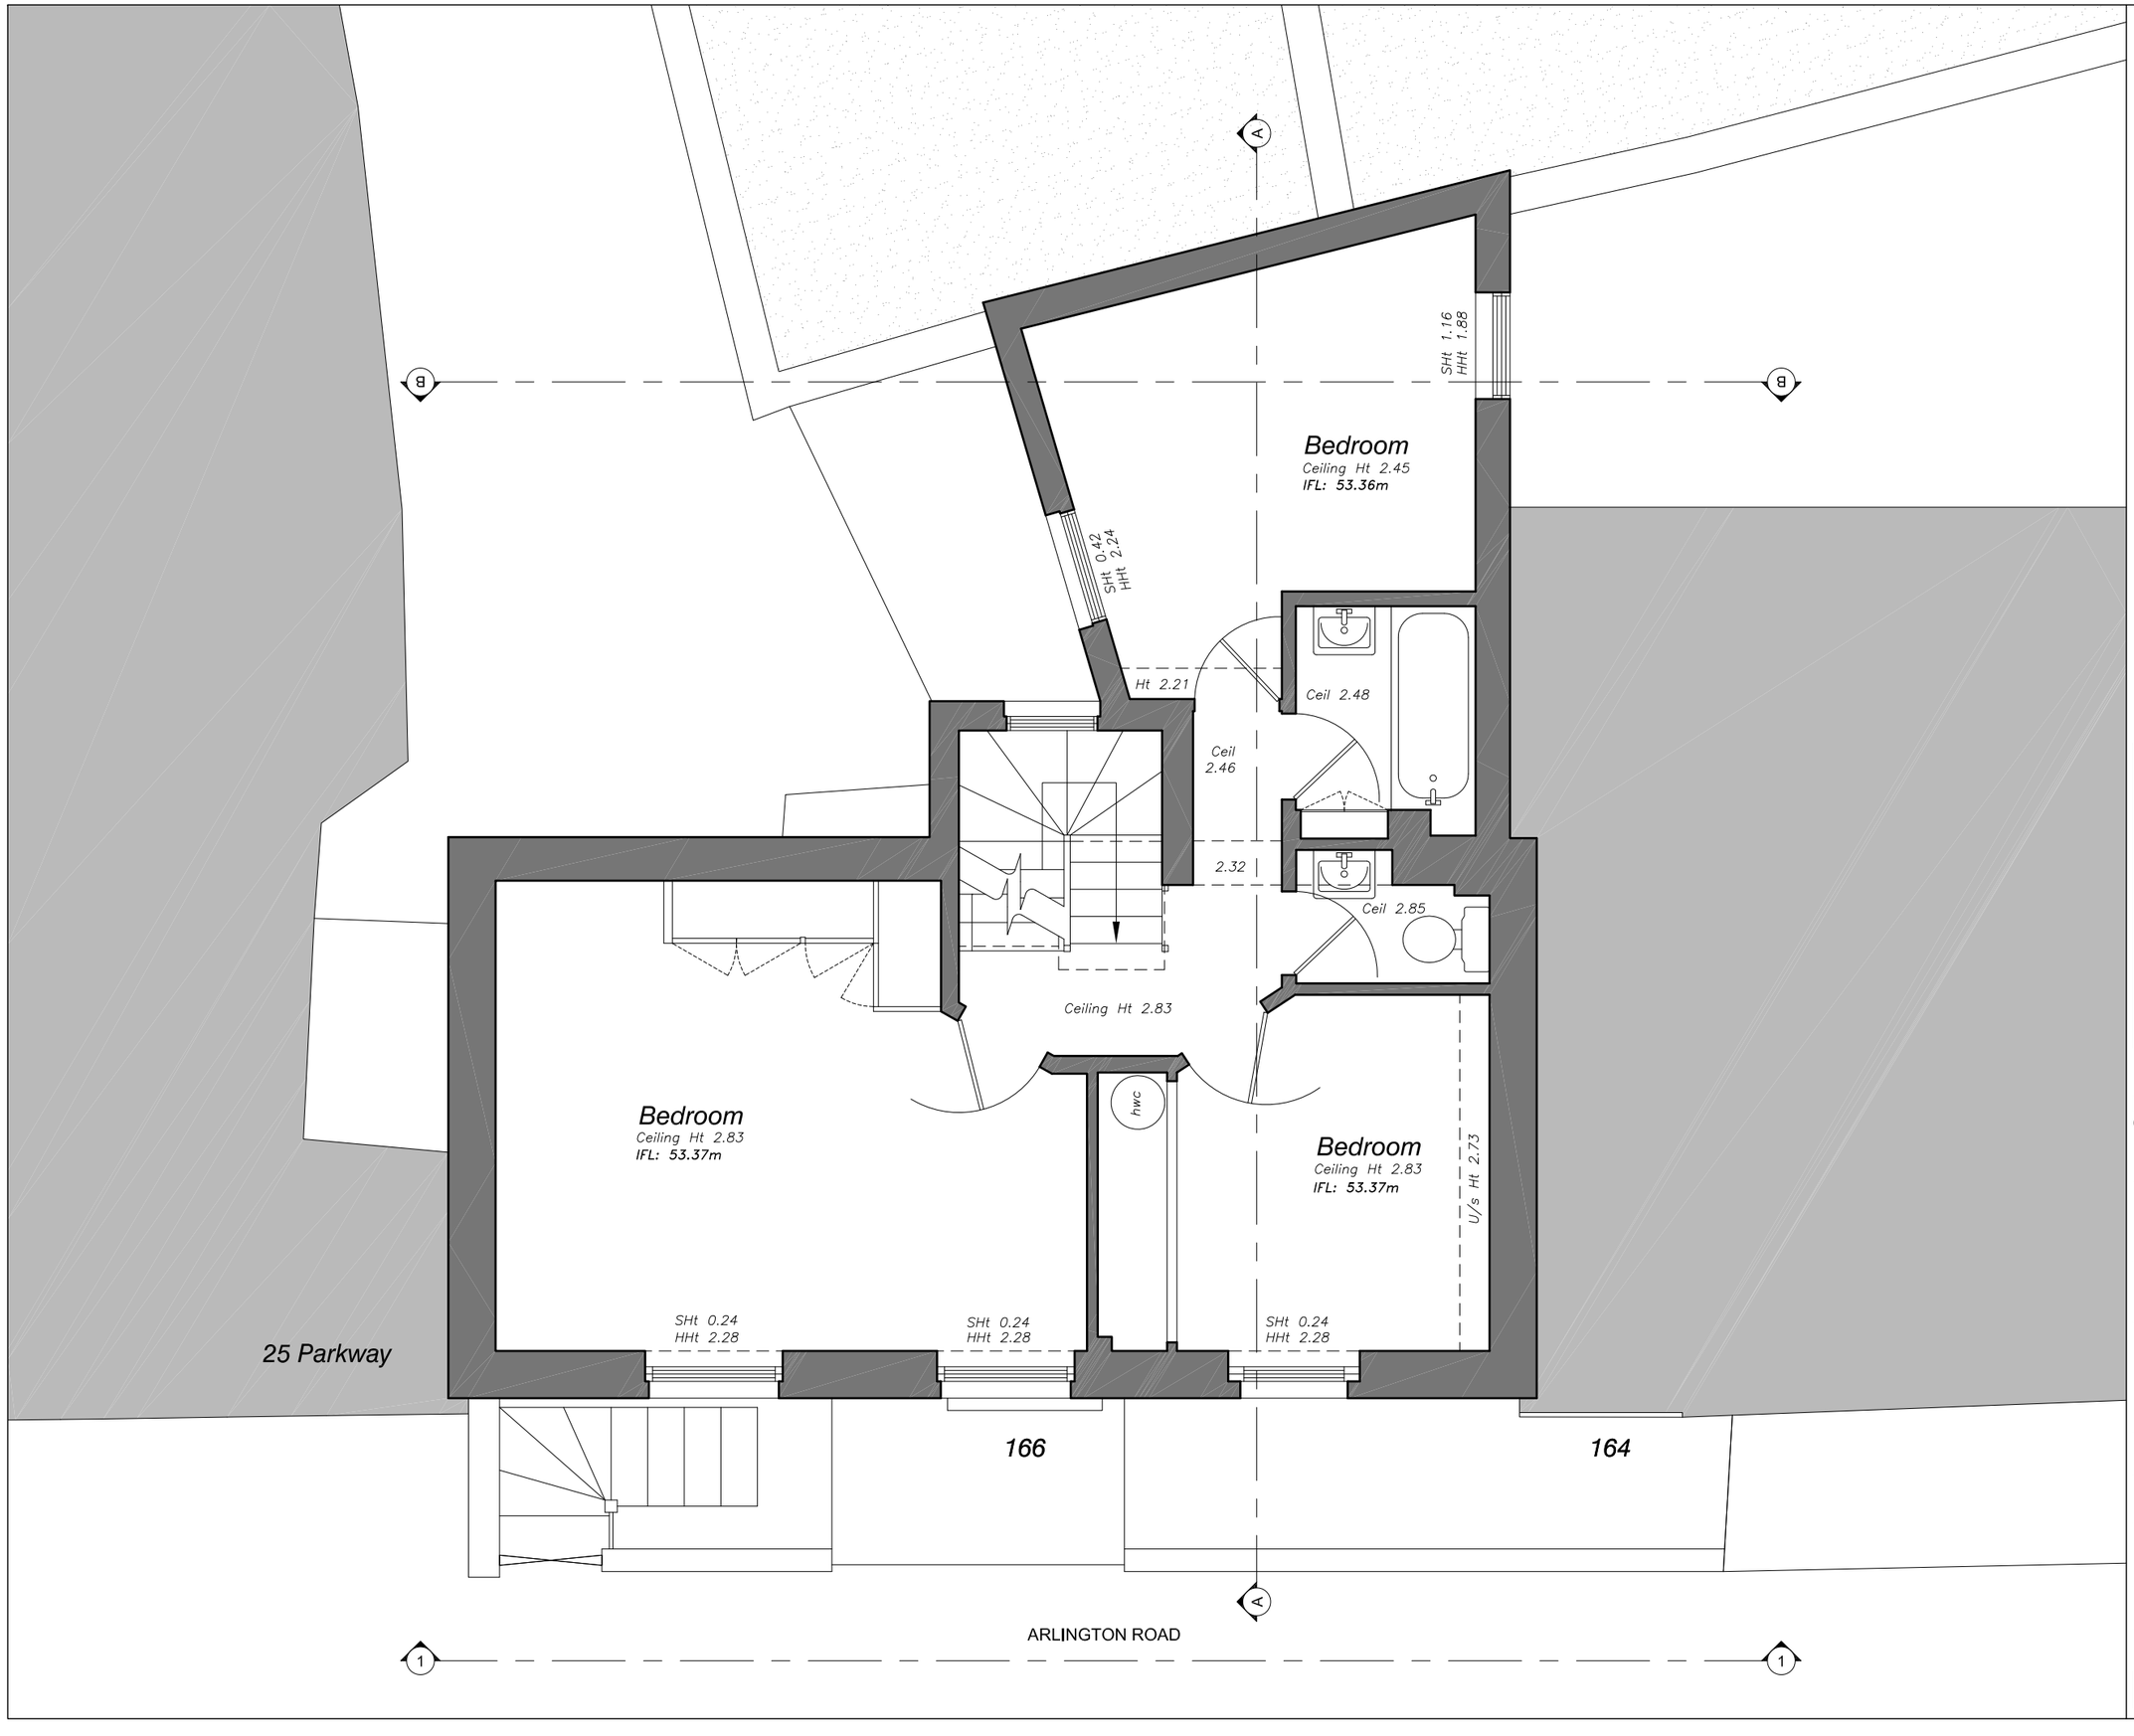

NOTES:

- Drawing based upon the formal survey information issue by GREENHATCH Surveys Dated April 2014
- Information to read in conjunction with Structural Engineer and MEP Engineer package information
- All levels indicated as height above Ordinance Survey
- Datum taken from survey. To be confirmed.
- All dimensions subject to a tolerance of +/-5mm.
- All details are indicative and should be reviewed against contractors selected supplier / manufacturer / system. Any variations are to be advised to and approved by the Contract Administrator prior to commencement on site.
- Refer to CDM Risk Schedule 1413-0000-CDM-001
- Refer to Design Risk Schedule 1413-0000-DRS-001

DATE	REVISIONS
21.06.2016	PL01 PLANNING SUBMISSION

0 5m 10m 25m

Do not scale from this drawing.
All dimensions to be confirmed on site.
Information contained within this drawing is the sole copyright of EMRYS Architects Ltd and is not to be reproduced without permission.
EMRYS Architects are to be notified immediately of any discrepancies

EMRYS
CAP House | 9-12 Long Lane | London | EC1A 9HA
mail@emrysarchitects.com
www.emrysarchitects.com T : 020 7726 5060

JOB NO.	1413	CLIENT	SANDRA NICHOLLS
TITLE	166 ARLINGTON ROAD LONDON, NW1 7HP		
DWG	EXISTING PLANS FIRST FLOOR PLAN		
DRAWN	CM	DATE	21.06.2016
SCALE @ A3	1/50		
CHECKED	GE	STATUS	PLANNING
REV	PL01		
DWG NO.	1413-0100-AP-002		