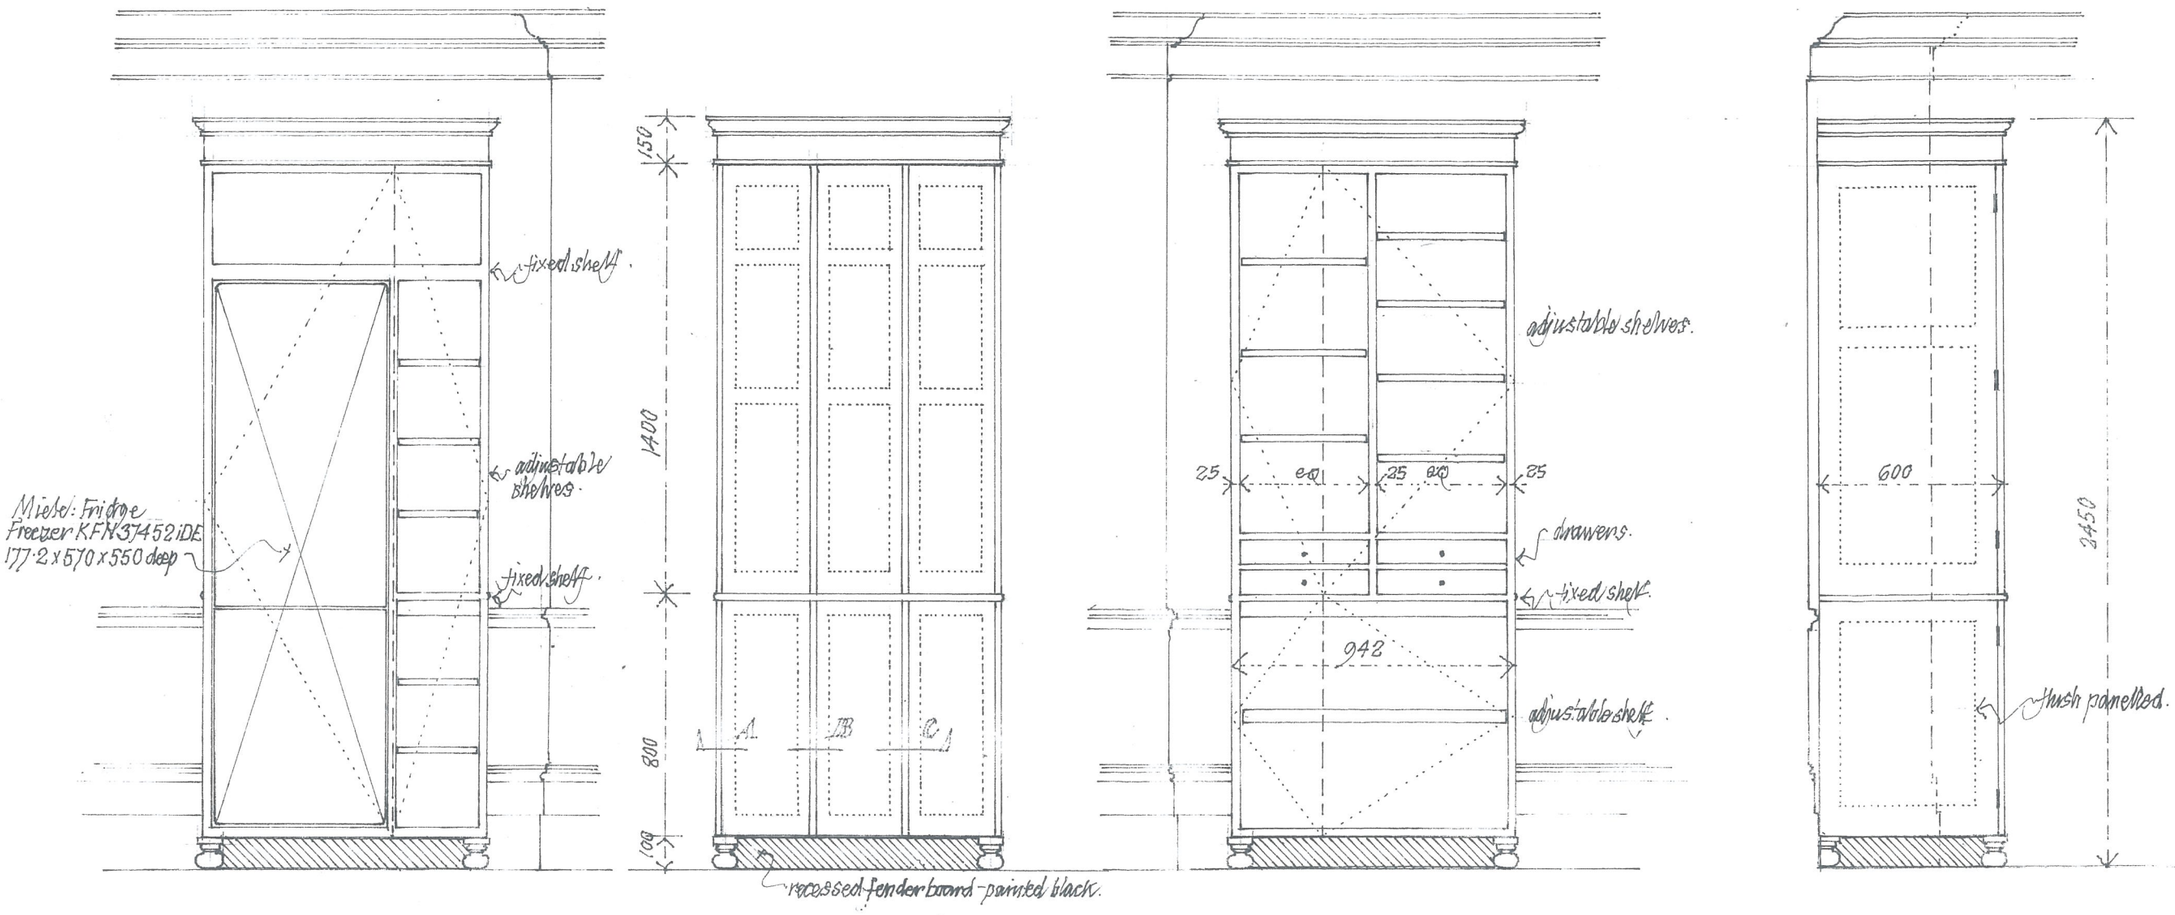

Constructed in selected Oak - oil polished.

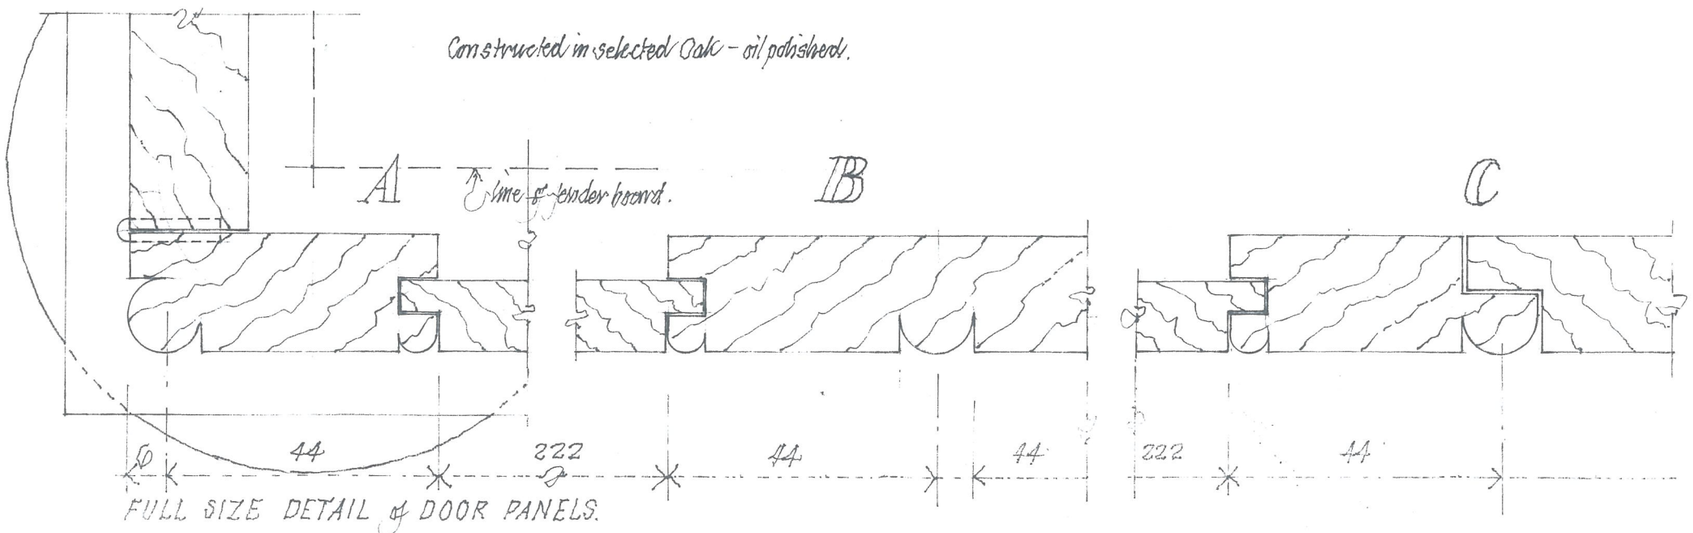

FULL SIZE DETAIL of DOOR PANELS.

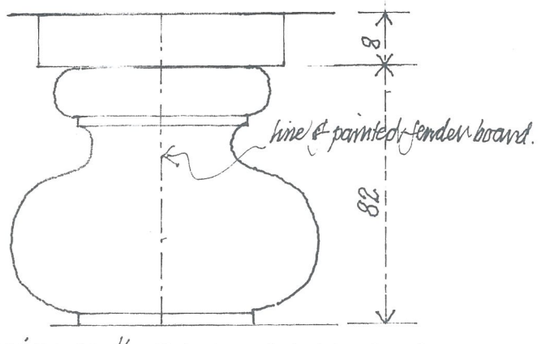

'BUN' FOOT ½ full size - selected hardwood.

1164 PL32 24 CHURCH ROW - NEW KITCHEN Proposed CUPBOARDS ON WEST WALL Scale 1:20 Casson Condor Partnership 28 Feb 2016