Hybrid - BERRY

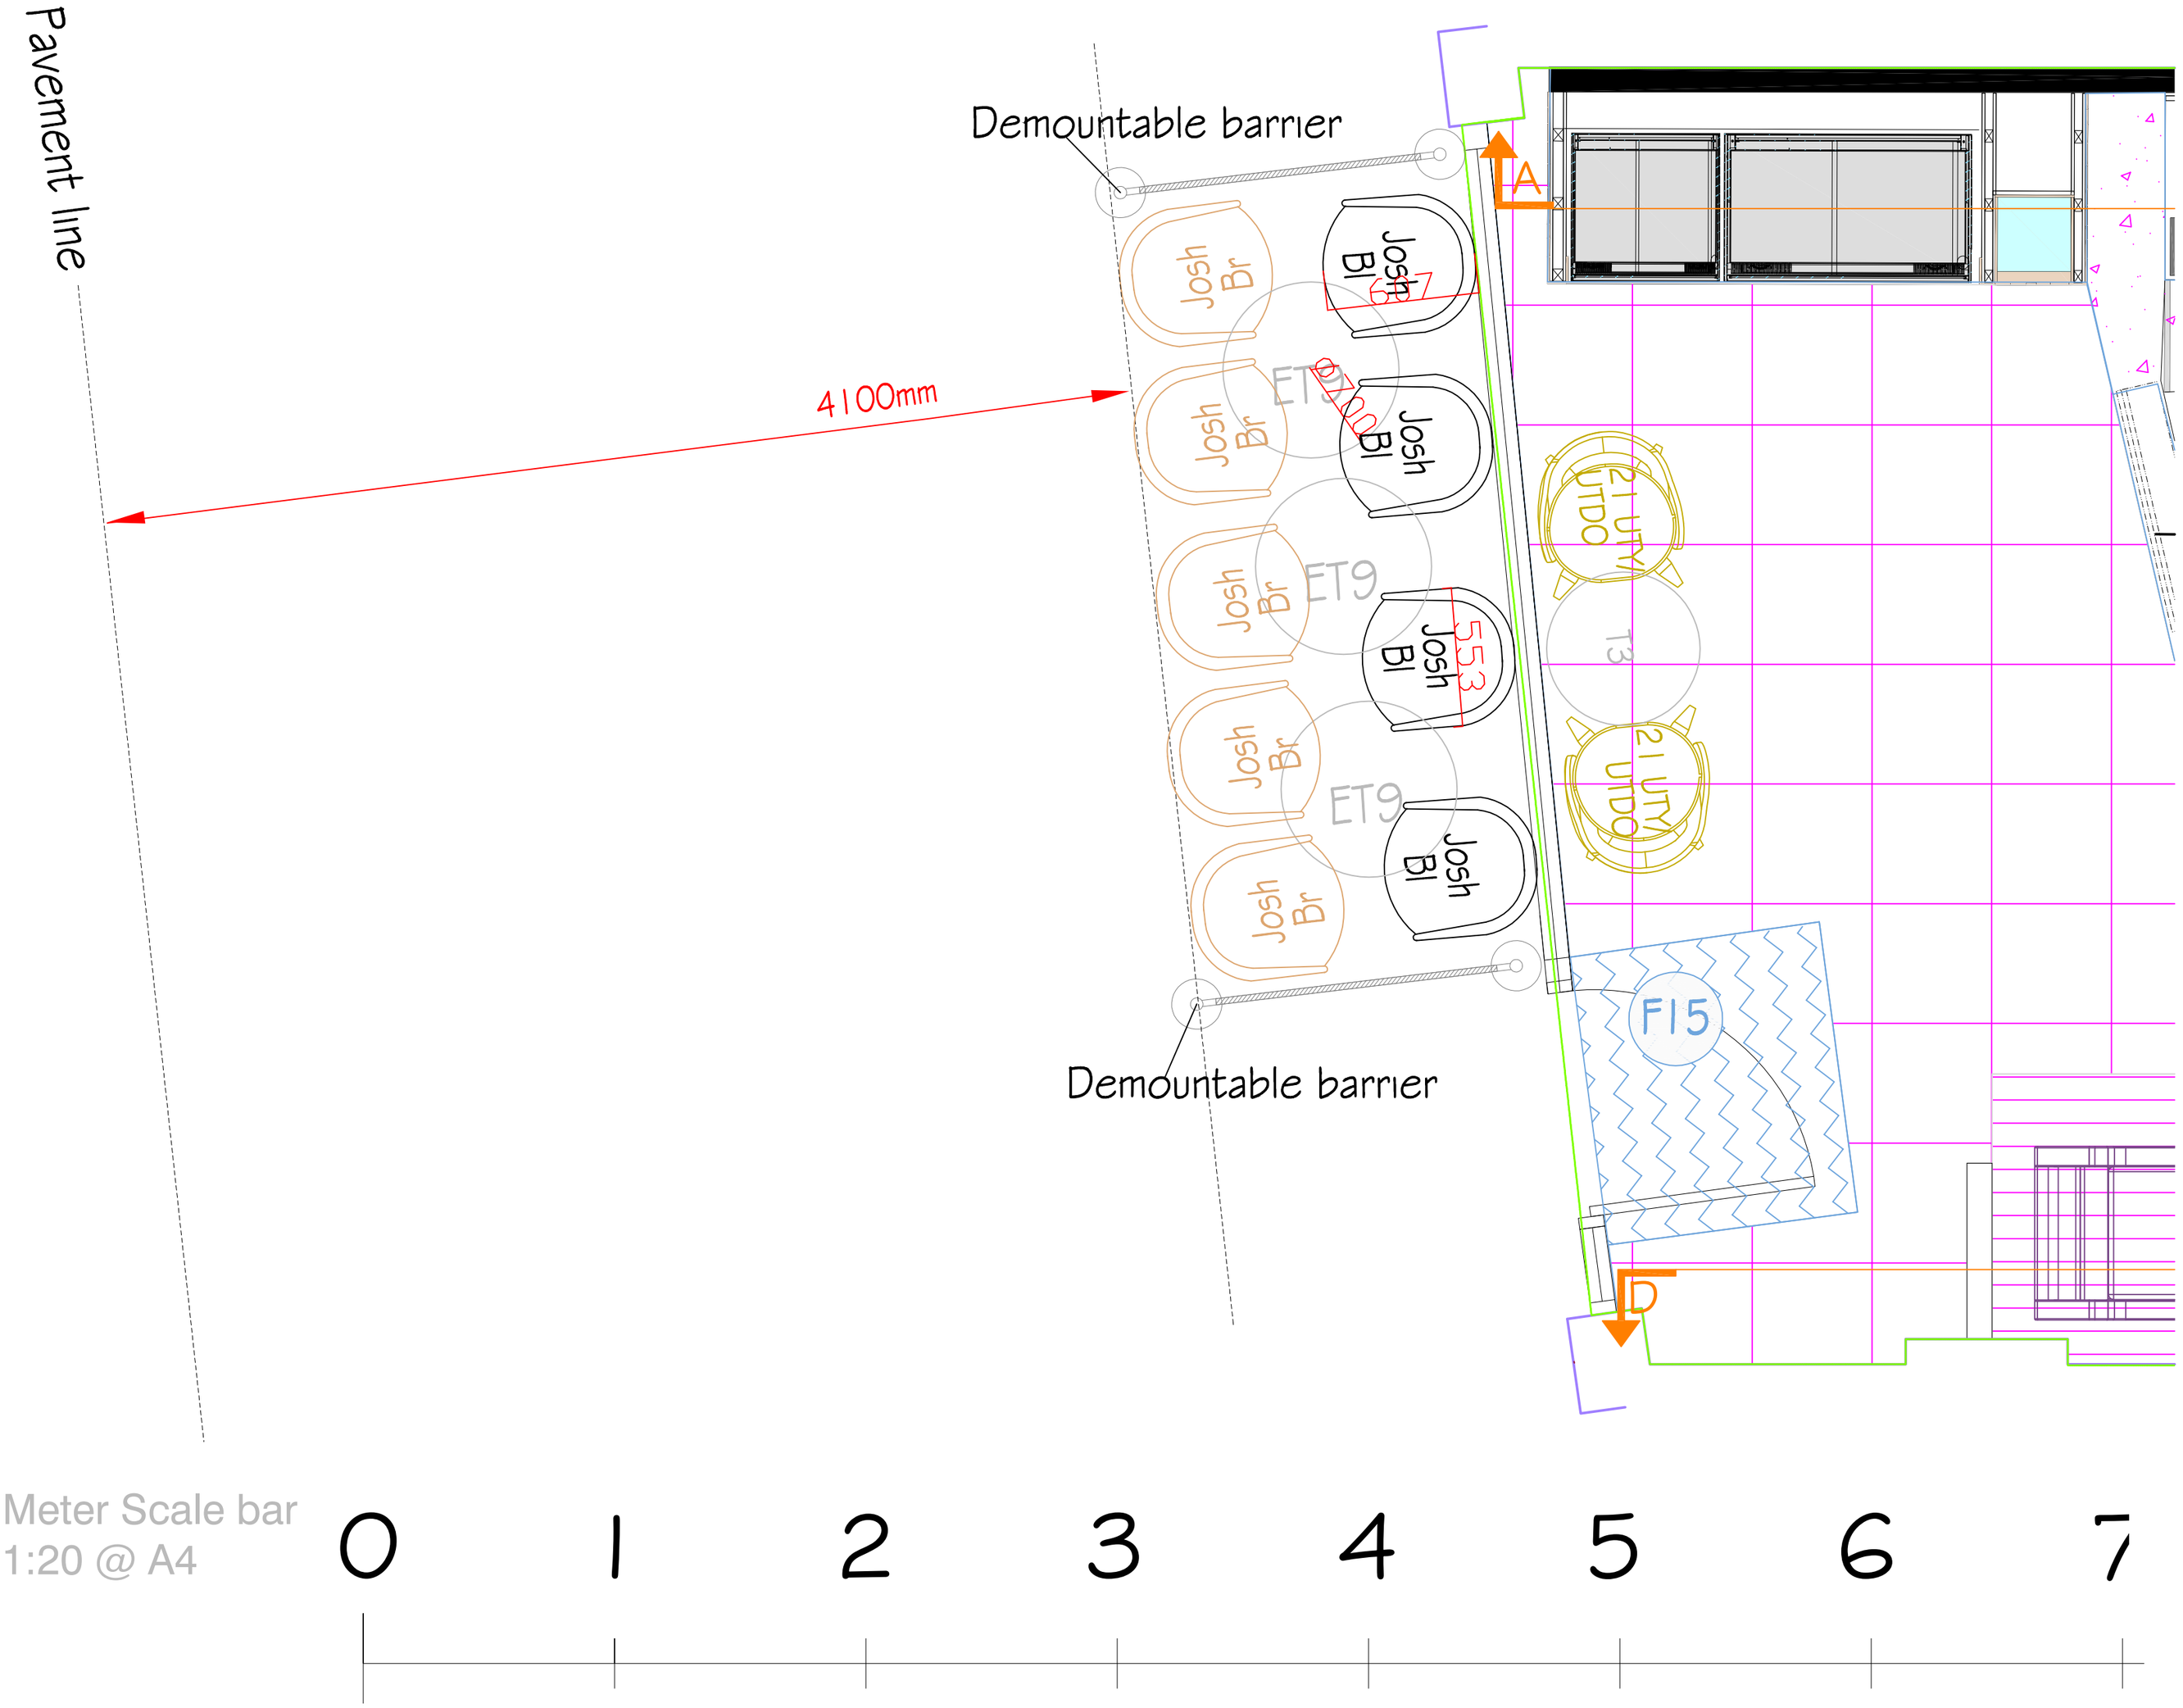

CourtneyStewart
1 The Barns, West Leith
Tring, Hertfordshire HP23 6JJ
Tel: 01442 828012 Fax: 01442 828025
Email: nick@courtney-stewart.co.uk

CLIENT

SBR Enterprises Ltd

PROJECT

SWISS COTTAGE Reimage

PROJECT ADDRESS

12 Harben Parade, 2 Finchley Road, London NW3 6JP

DRAWING DESCRIPTION

GROUND FLOOR
Outside seating plan

DRAWING NO: 00526/11Pb
ISSUE NO: 1
08 04 16

SCALE: 1:20 @ A2

START DATE: 22.02.16

REVISIONS

Revision	Date	Description

COLOUR KEY

- General layout
- Flooring
- Electrical
- Paint colours
- Graphics
- Dado panelling
- Lighting
- M&E

This drawing should be read in conjunction with the COSTA Atlas design manual 2015

NOTE: this drawing is copyright and should not be scaled for manufacturing purposes or reproduced without permission.