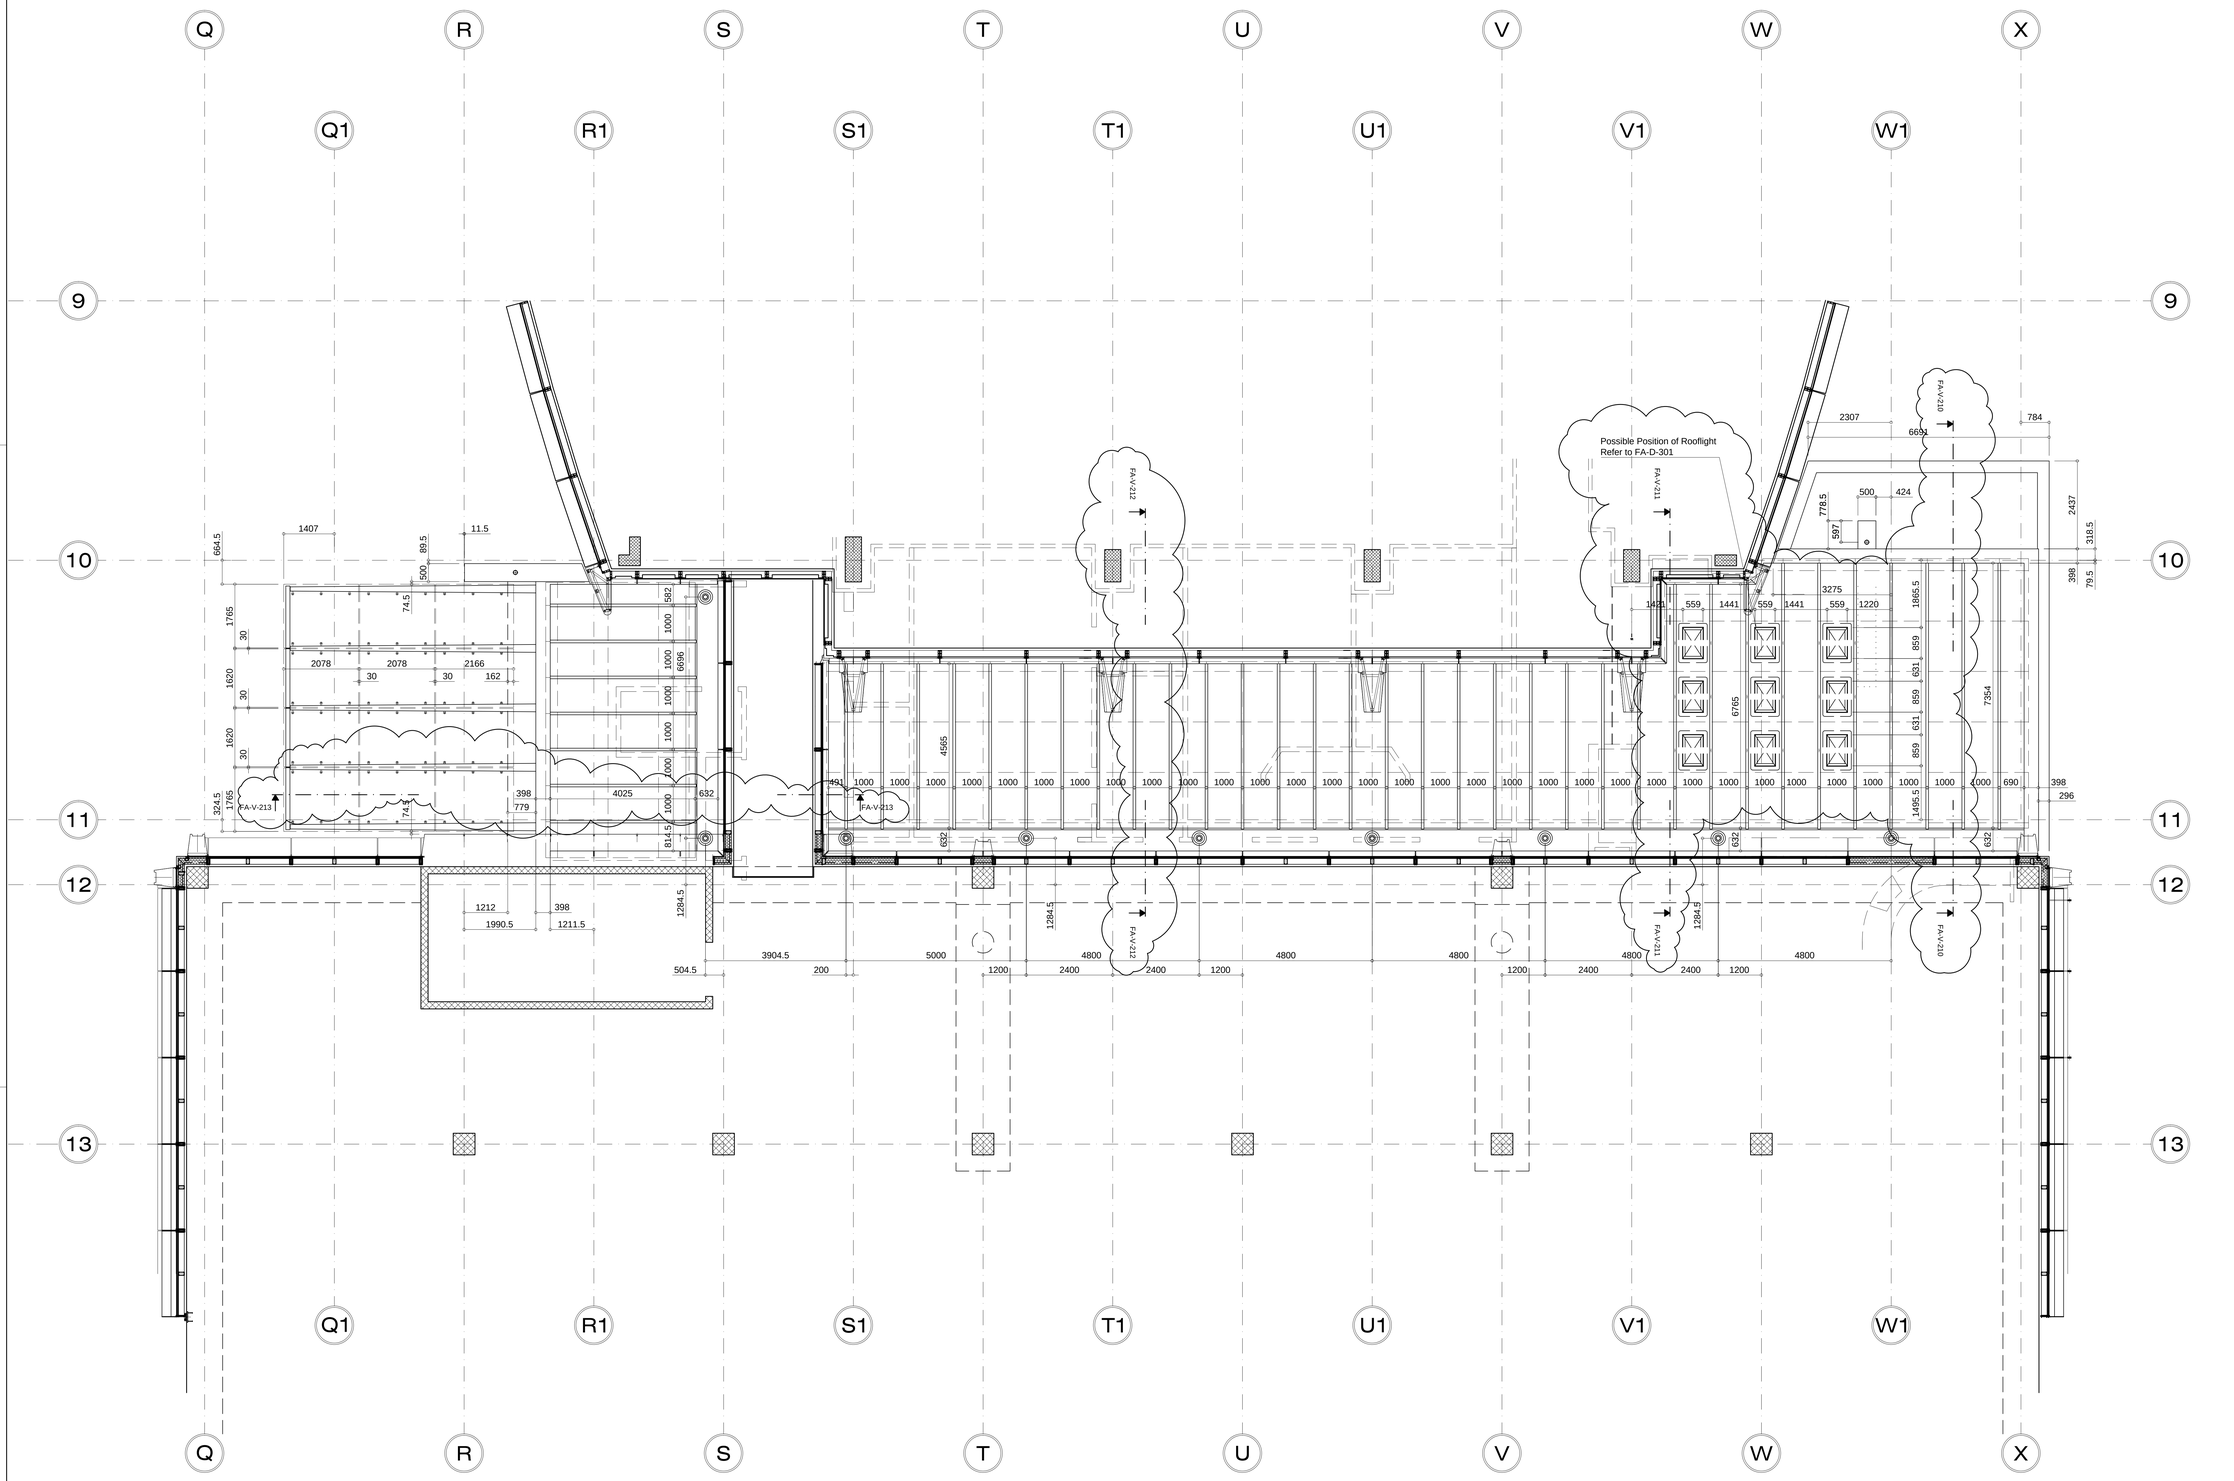

All dimensions are shown in millimetres unless otherwise stated.

Approval

Date

Status A -

B 06.04.2016

C

For material description refer to drawing FA-A-099

Revisions		Date	By
01	Revised roof shape. One ridge added	24.02.16	LHA
02	Rooflight amended	04.03.16	LHA
03	Roof geometry fully updated	30.03.16	LHA
04	Rooflight amended 3000mm area	11.04.16	LHA
05	Exclusion zone for F60 canceled + cross sect.	25.04.16	LHA

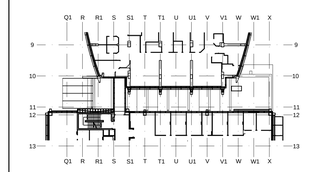

Key Plan.

Client

HEALTH MANAGEMENT (UCLH) plc

Architect

PM DEVEREUX
200 Upper Richmond Road
London, SW15 2SH

Contractor

FAHRNI façade systems

Fahrni AG
Bernstrasse 84
CH-3250 Lyss
Tel: +41(0)32 387 2525
Fax: +41(0)32 387 2521

Job Title

University College London Hospitals
A&E Redevelopement
Infill (Phase VI)

Drawing Title

Plan View
Roof View
First Floor

North

Drawing Status: FOR APPROVAL

File: FA-A-010+.dwg

Scale: 1:60@A0

Date: 19.02.16

Drawn: LHA

Checked: CSP

Job Number Fahrni: 22-13505

Drawing Number: FA-A-011

Revision: 05

Job Number Client: -

PLAN VIEW - ROOF VIEW - FA-A-011