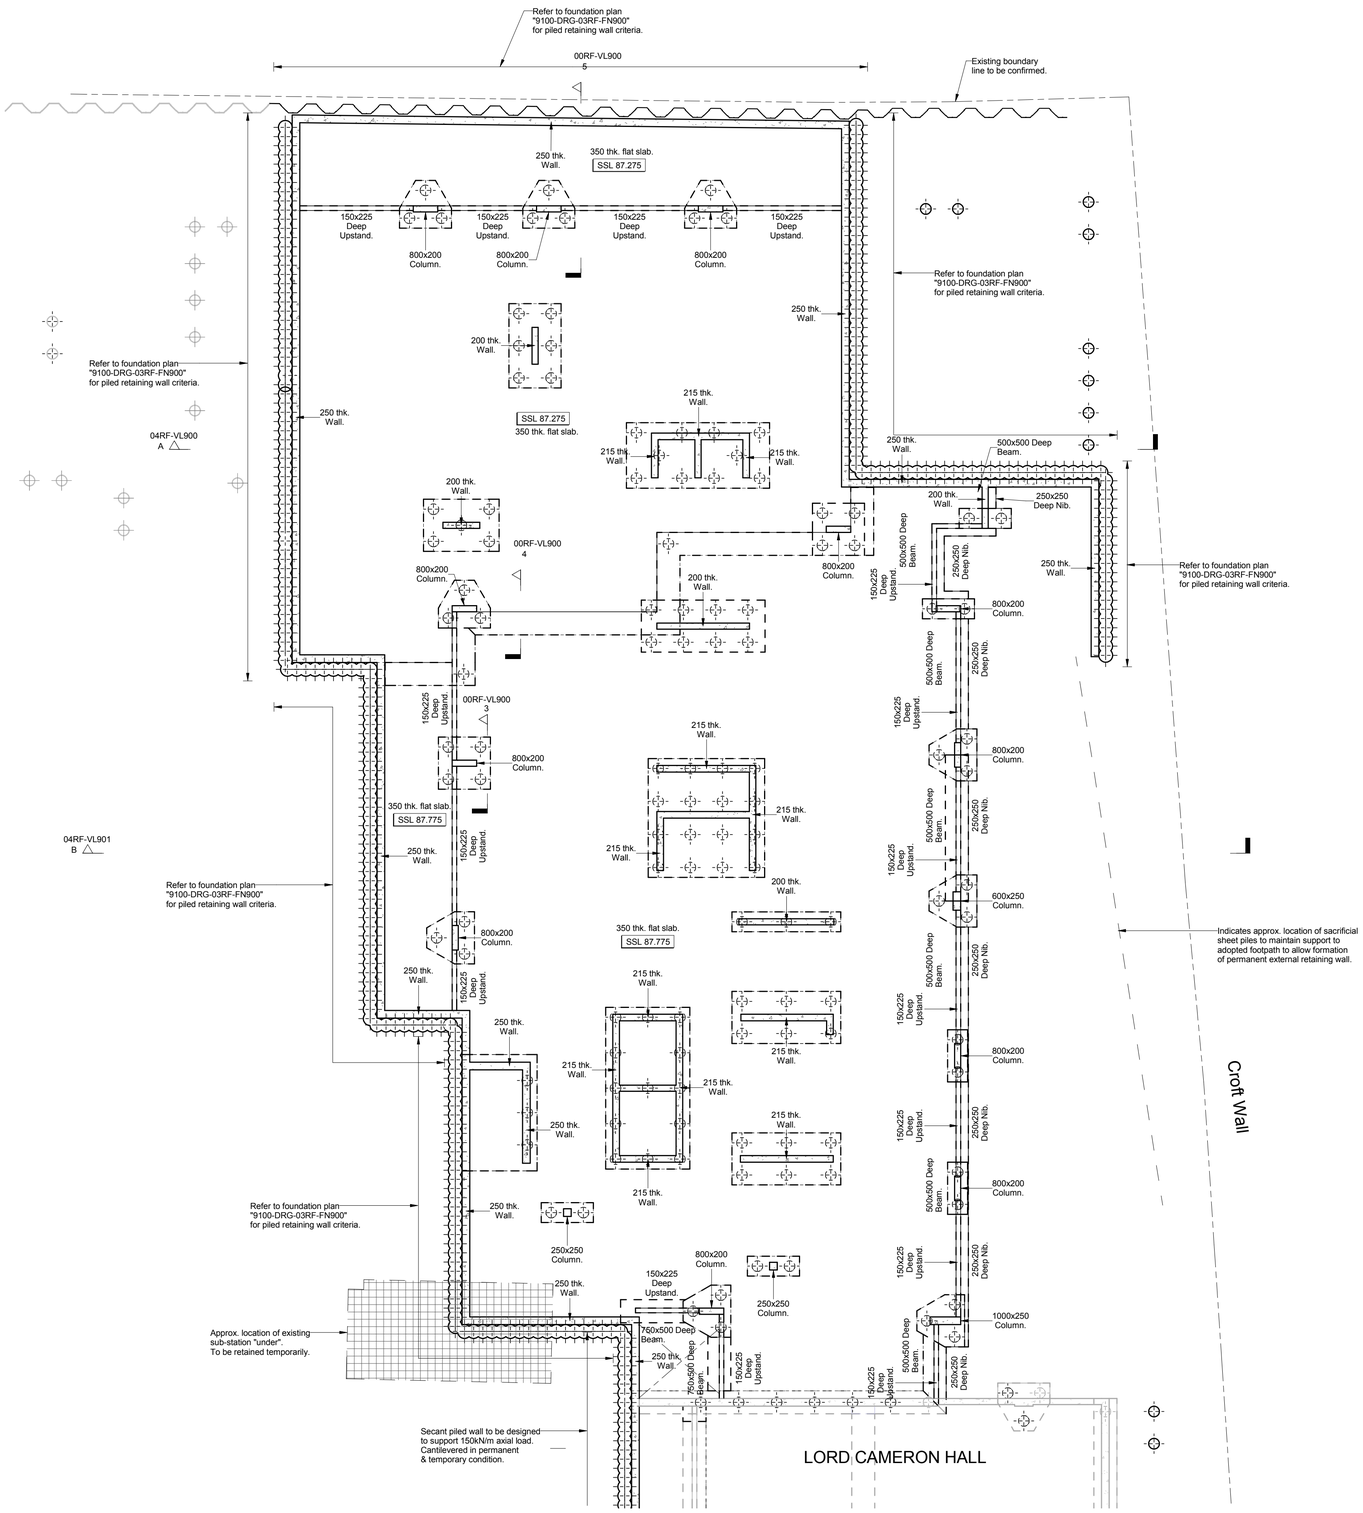

General Notes

1. Drawings shall be referred to for structural work only unless otherwise stated and read in conjuction with Architect's, Service Engineer's and Sub-Contractor's drawings.
2. The Contractor shall check all levels and dimensions, any errors or omissions are to be reported at once to the Engineer.
3. For general notes refer to drawing No. 9100-DRG-99YY-GN001

NOTE
ALL QUOTED LEVELS PROVISIONAL SUBJECT TO CONFIRMATION OF ARCHITECTS DETAILS.

NOTE
GAS PROTECTION MEASURES TO BE CONFIRMED.

NOTE
PILING CONTRACTOR TO ADVISE ON AXIAL CAPACITY & SETTLEMENT CRITERIA OF SHEET PILES TO CONFIM WHETHER BORED PILED RETAINING WALLS CAN BE SUBSITUED WITH SHEET PILES.

NOTE
ALLOWANCE TO BE MADE FOR FORMING BASEMENT SLAB & WALLS IN WATERPROOF CONCRETE.

REV	DATE	DESCRIPTION	BY	CHK'D
C	21.03.2016	Secant piled wall note amended.	SK	TP
B	24.02.2016	Drawing number revised to comply with clients document control system requirements.	DA/ SK	TP
A	18.02.2016	Preliminary issue for comment. Updated to A&Q architect layouts.	SK	TP

PRELIMINARY

MOUNTAINVIL

TITLE:

Rosalind Franklin Hall
Level BO Floor Plan

PROJECT:

Project No. 11581
Kidderpore Avenue

SCALE: A1@ 1-100 DATE: Nov 15 DRAWN: DA CHK'D: TP

DRG NO. REV.

9100-DRG-03RF-BO900 C

Tully De'Ath consultants
Engineering at its Best
T: 01342 828 000
E: info@tullydeath.com
W: www.tullydeath.com