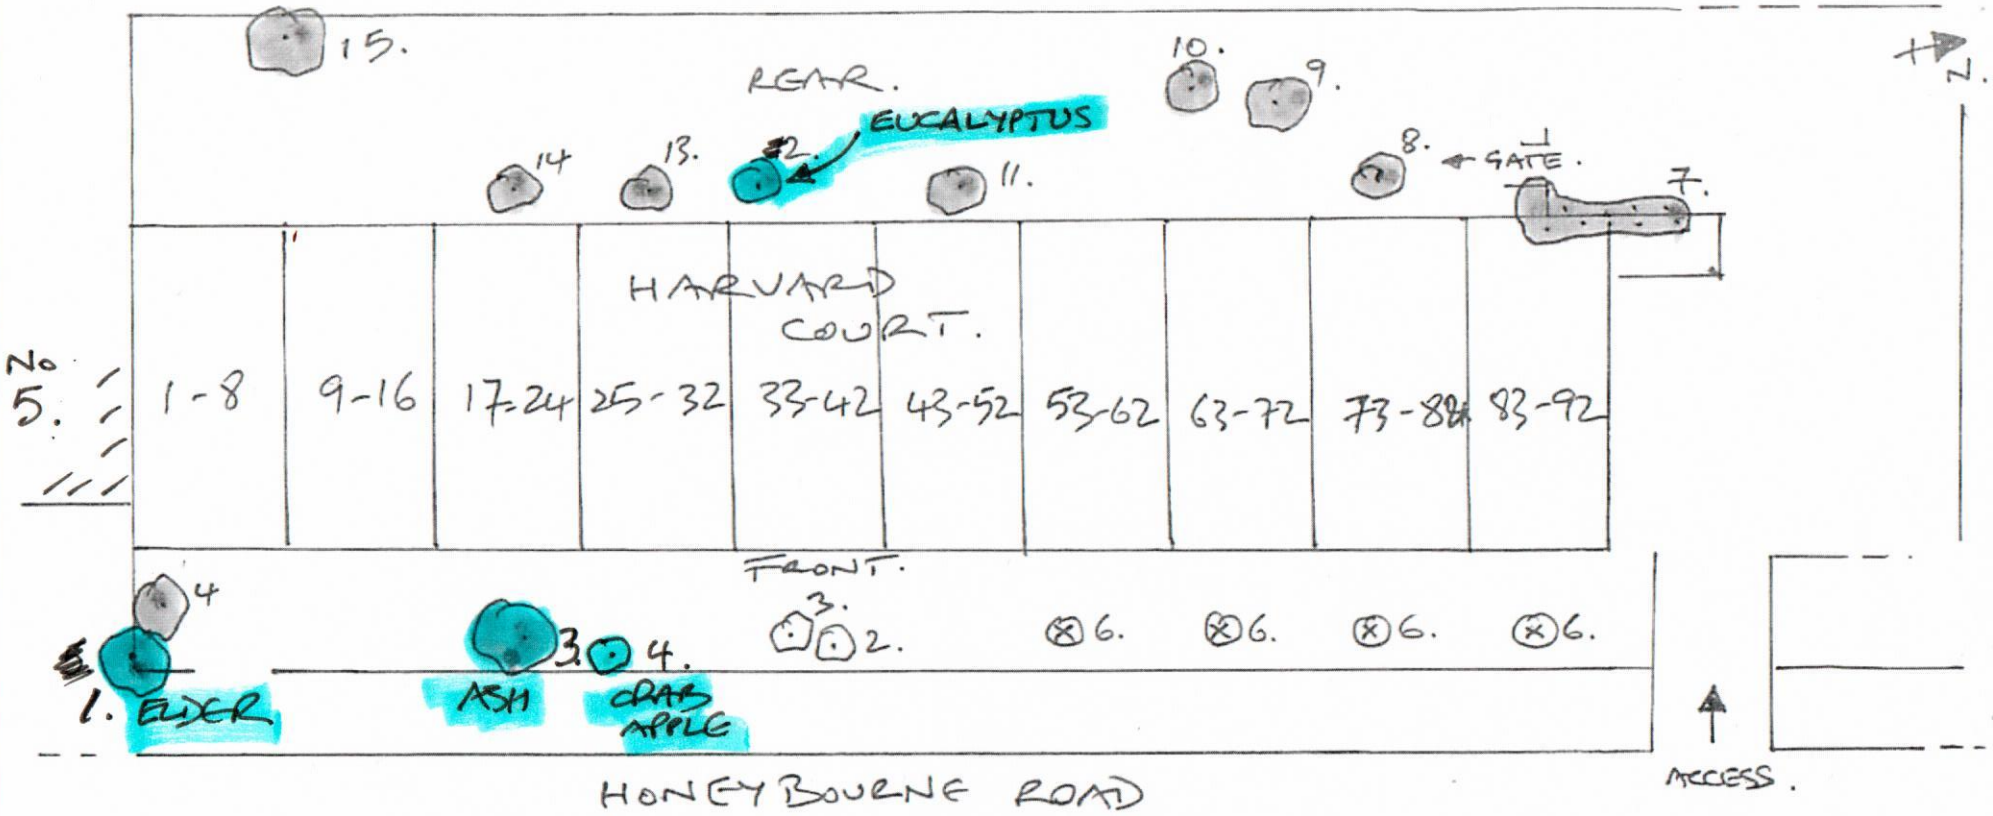


| | | |
|---|---|---|
| Site: HARVARD COURT HONEYBOURNE ROAD LONDON NW6. | Scale: SKETCH<br>Drawn: APR. 09.<br>Ref: ER/QT/0815/133. | TREECARE<br>arboricultural specialists<br>Oak Tree House, Rosebank Works<br>Rosebank Way, London W3 6TT<br>Tel: 020 8993 1443 Fax: 020 8993 2828<br>Mobile: 07768 222 256<br>email: office@treecare.co.uk<br>VAT Reg No 341 5779 44 |
| Client: FARADAY PROPERTY MANAGEMENT. | TREE LOCATION PLAN. | |