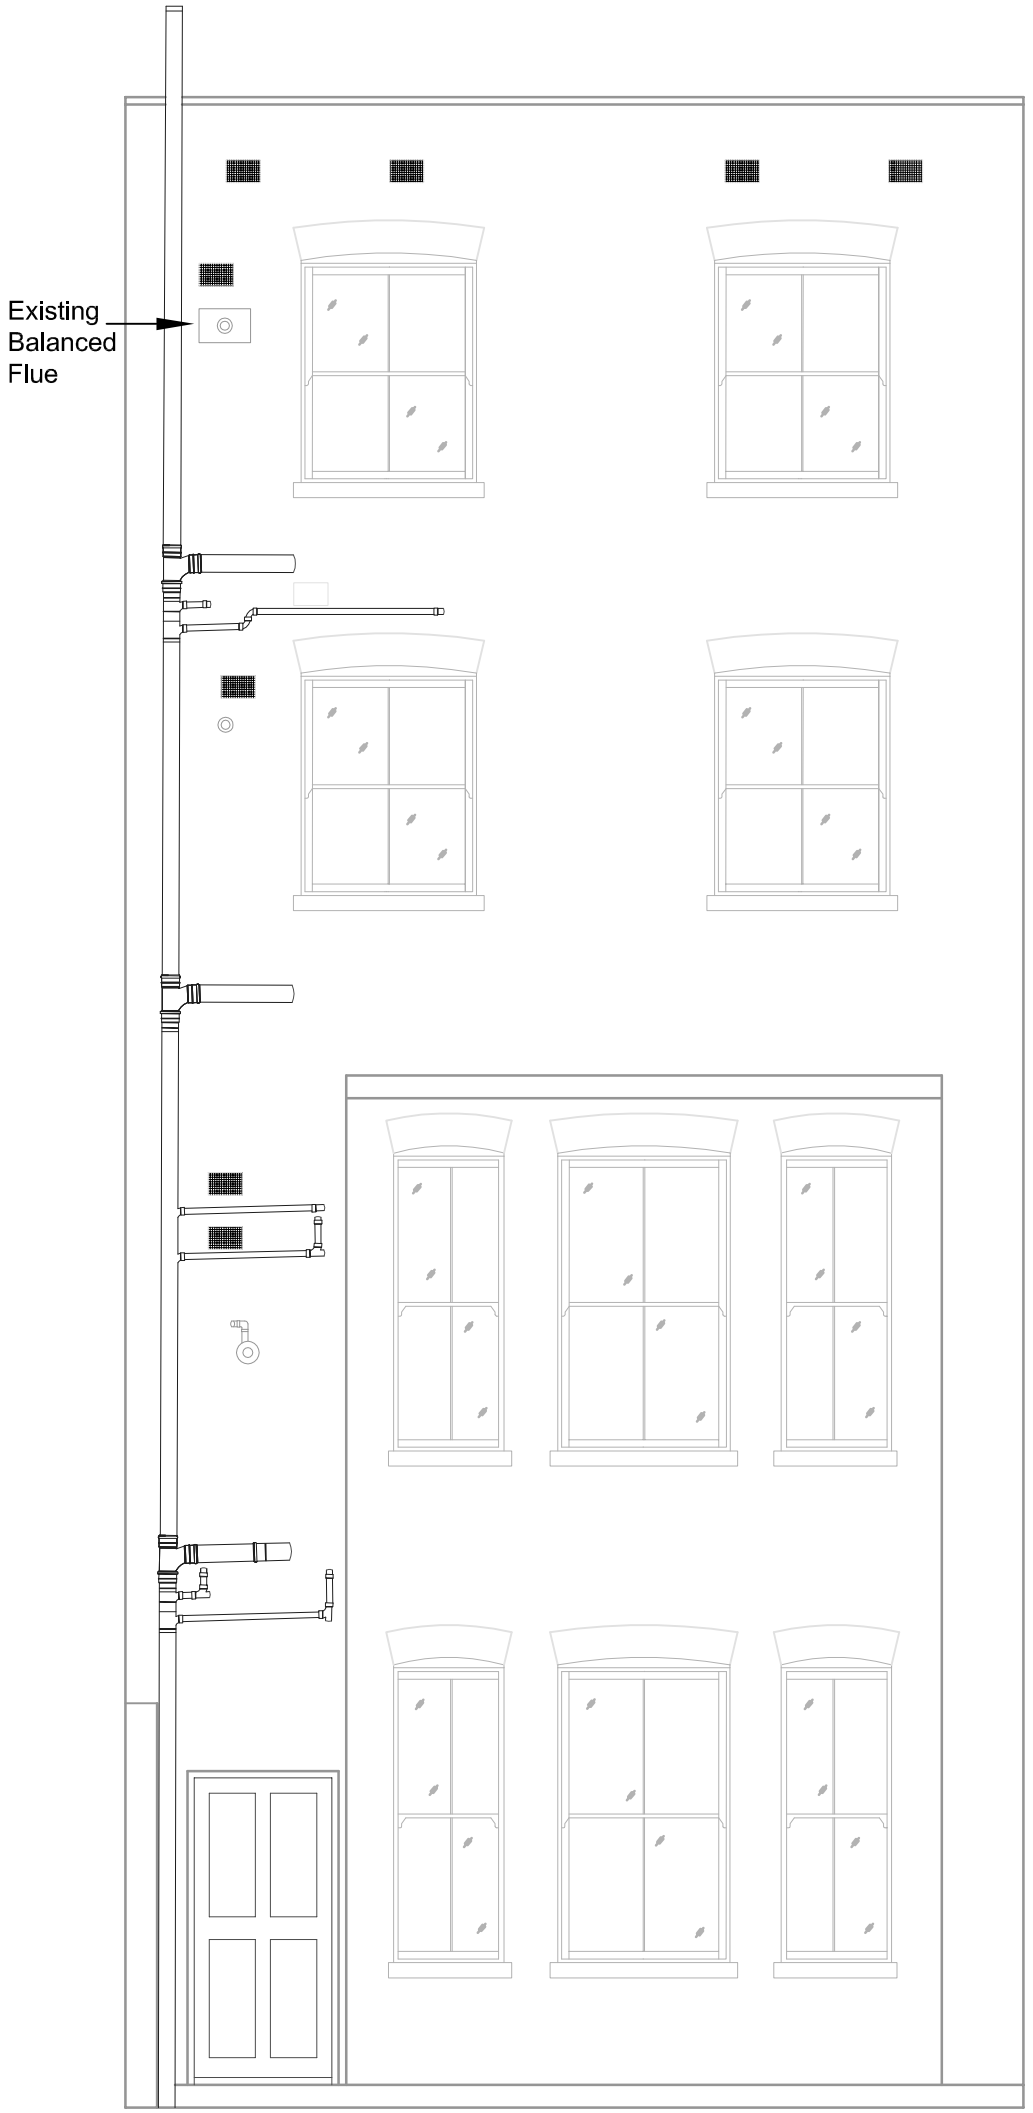

REAR ELEVATION EXISTING - SCALE 1:50 @ A3

REAR ELEVATION

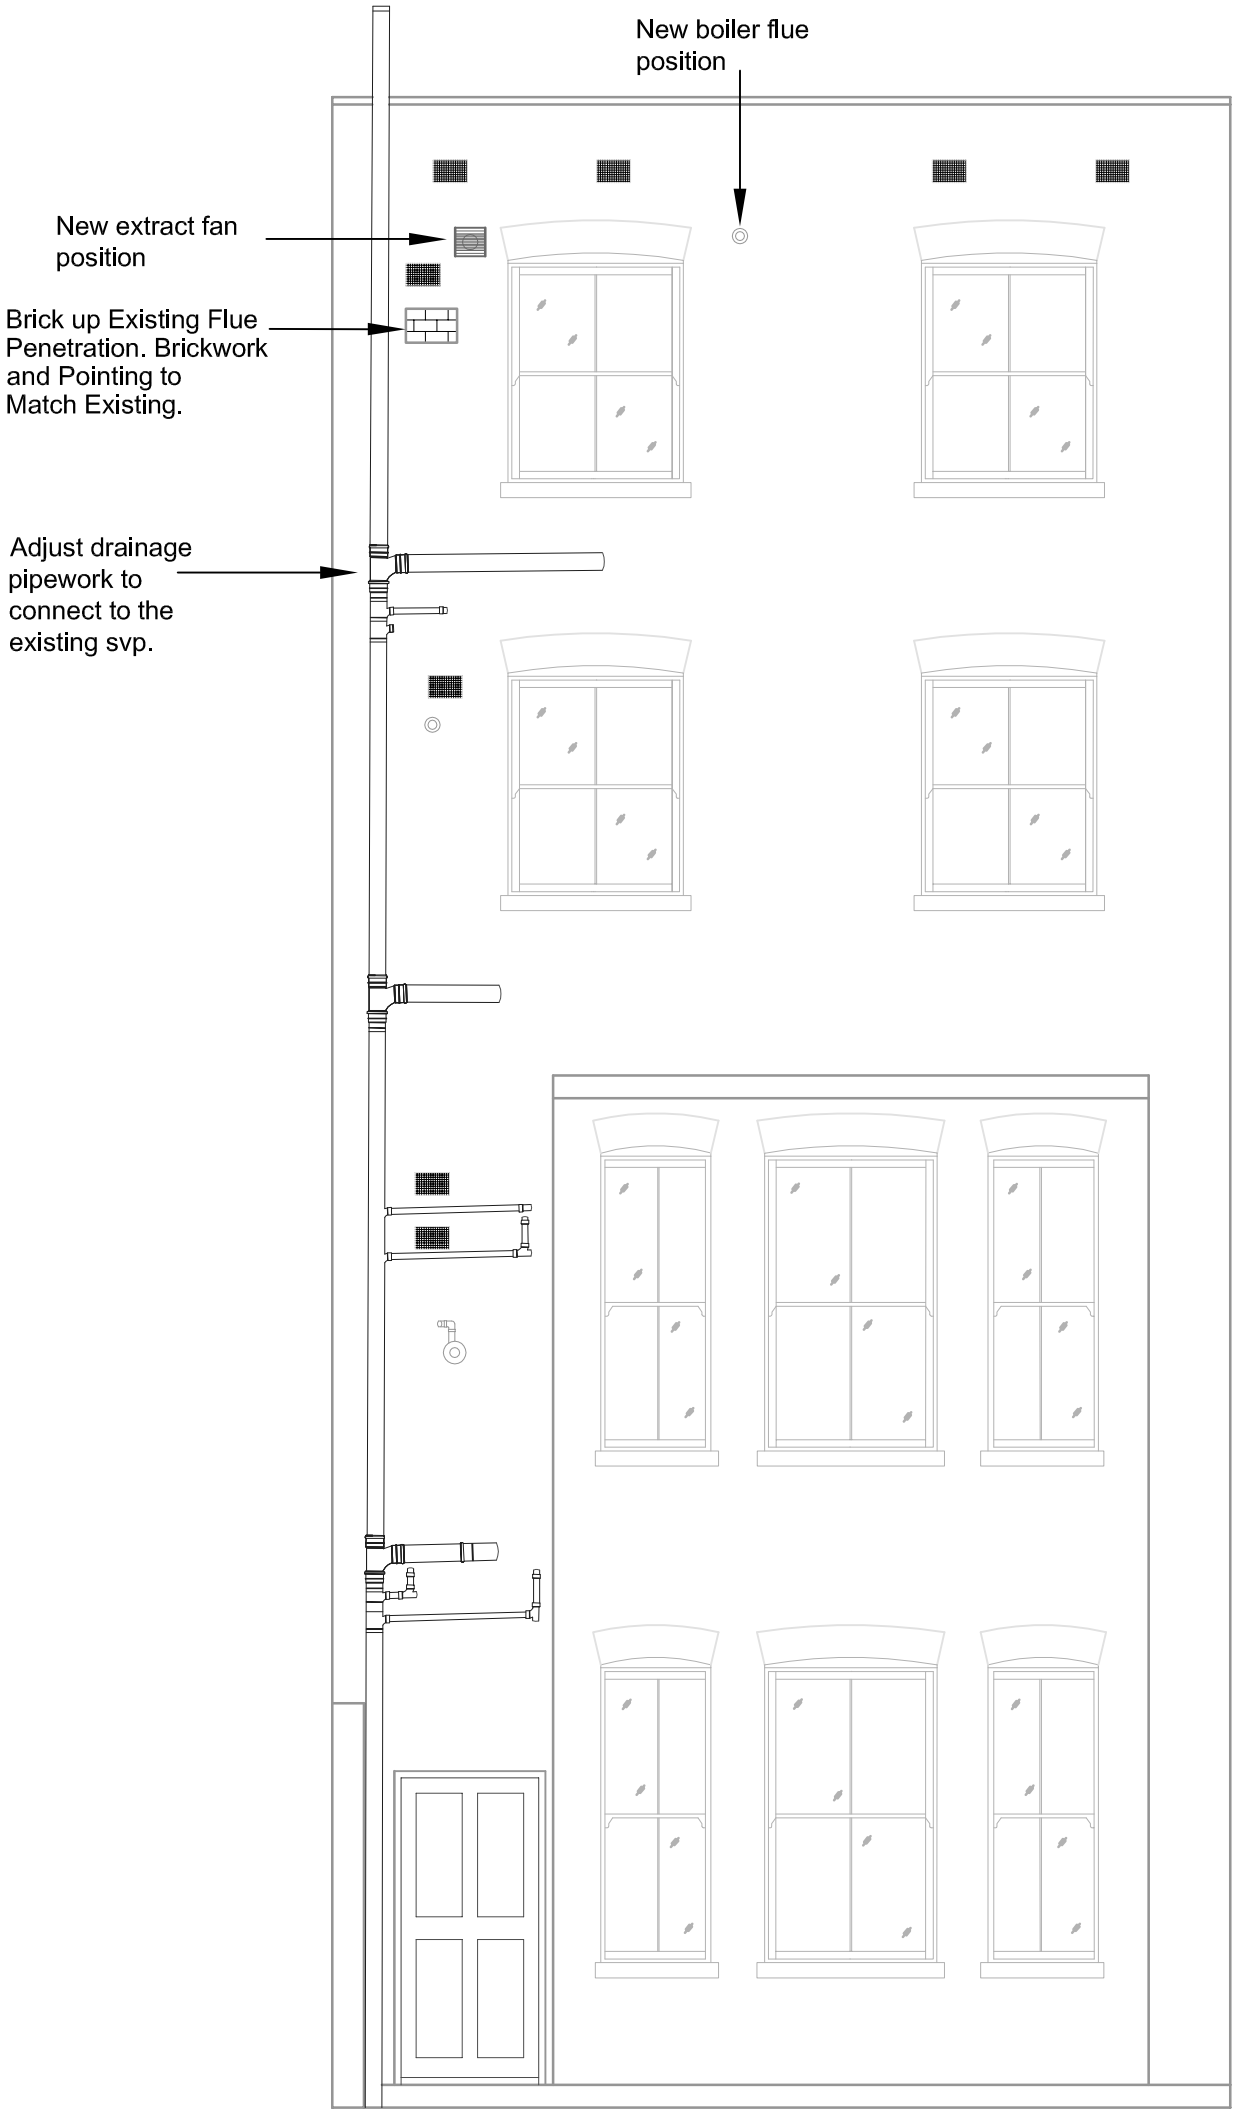

REAR ELEVATION PROPOSED - SCALE 1:50 @ A3

REAR ELEVATION

THIS DRAWING IS THE PROPERTY OF LANDERS AND ASSOCIATES AND MUST NOT BE PRODUCED IN WHOLE OR PART WITHOUT THE PERMISSION OF LANDERS AND ASSOCIATES.

DO NOT SCALE FROM THIS DRAWING.
ALL DIMENSIONS ARE TO BE VERIFIED ON SITE AND ANY DISCREPANCIES REPORTED BACK TO THE ISSUER IMMEDIATELY.

UNLESS OTHERWISE SPECIFIED ALL DIMENSIONS SHOWN IN MILLIMETRES

Notes

Drawn by	Designed by	Date	Checked
Drawn by	Designed by	Date	Checked
LANDERS
AND ASSOCIATES
Architecture, Building Surveying, Interior Design, Building Defects and Project Co-ordination

RAPIER HOUSE, 40-46 LAMBS CONDUIT STREET
LONDON WC1N 3LJ
TEL: 020 7831 6311 FAX: 020 7831 1826

Project
FLAT 3
37 LAMBS CONDUIT STREET
LONDON WC1N 3NG

Project Location
FLAT 3
CLIENT: SARAH ROGERS
& RUSSELL LEVY

Drawing Title
REAR ELEVATION - EXISTING
AND PROPOSED

Drawing Status
LISTED BUILDING CONSENT

Project No 16047	Division BS	
Drawn by AW	Designed by	Checked by RS
Date drawn 30/06/2016	Date plotted	Scale at A3 1:50 @ A3

Drawing No 16047/04 | Revision -

n:\job files\2016 jobs\16047 – flat 3, 37 lambs conduit st\drawings\flat 3, 37 lambs conduit– plans & elevations