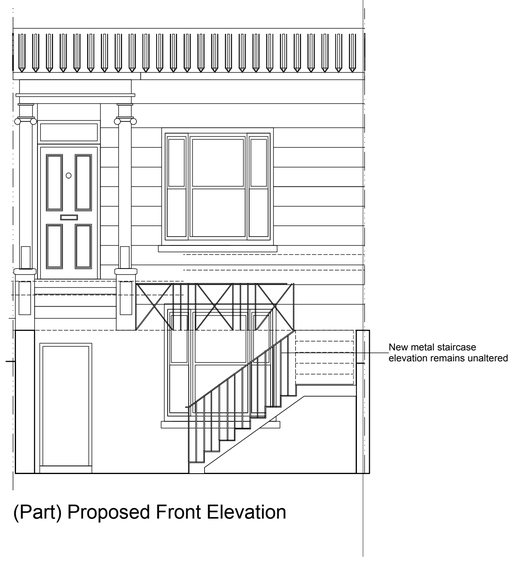

(Part) Proposed Front Elevation

Proposed Rear Elevation

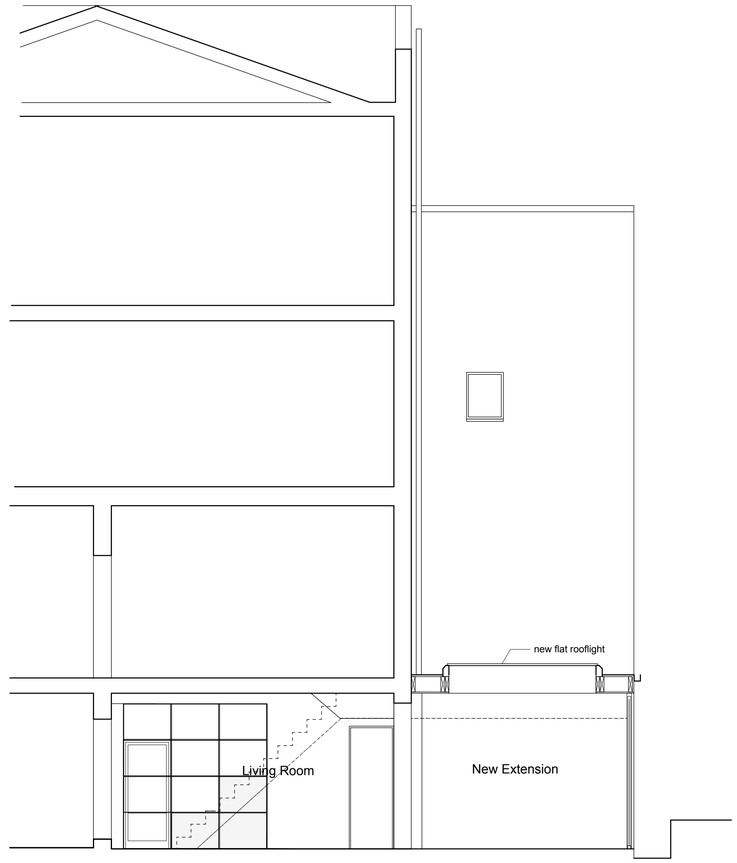

Proposed Section A - A

1m 5m 10m

SCALE

Notes

1. All dimensions to be verified by the contractor before work is commenced

2. All discrepancies to be notified to the Architect as soon as they are found.

3. All shop drawings to be approved by the Architect before work commences.

A	Rooflight changed to flat rooflight	20.6.16

worke + bussell architects
72 summerlee avenue
london n2 9qh
t/f: 020 8442 1895
mail@workeandbussell.com

JOB 159 Gloucester Avenue NW1 8LA

TITLE

Elevations & Section as Proposed

Date: 20/6/16
File name: 1504 PLANNING 20.06.16.vwx

SCALE 1:50 DATE 24.03.16

JOB NO 1504 DWG NO 04A