DO NOT SCALE

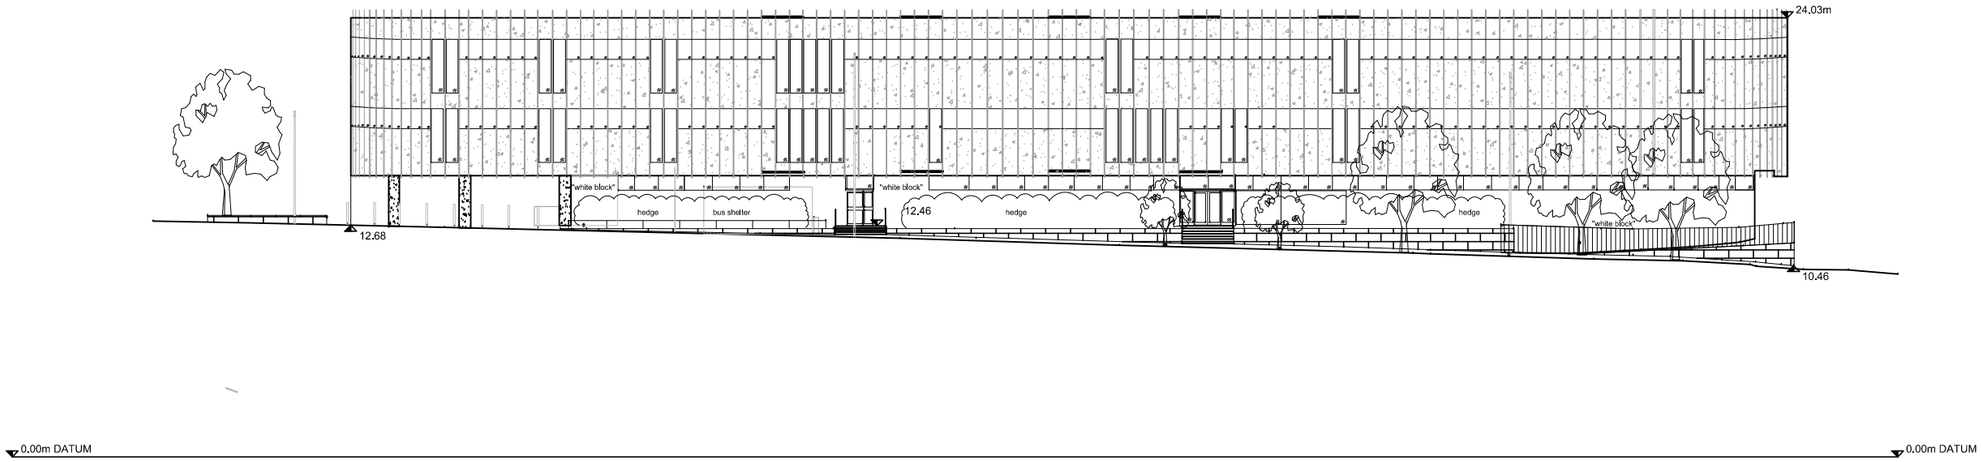

SWISS COTTAGE LIBRARY "WESTERN ELEVATION"

SAFETY, HEALTH AND ENVIRONMENTAL INFORMATION

In addition to the hazards/risks normally associated with the types of work detailed on this drawing, note the following:

CONSTRUCTION

MAINTENANCE/CLEANING

DECOMMISSIONING/DEMOLITION

It is assumed that all works will be carried out by a competent contractor working, where appropriate, to an approved method statement

Rev.	Date	Description	By	Chk'd	App'd
P1	28.04.16	FOR PLANNING	JM	DJS	SE

Drawing Status: FOR INFORMATION

Suitability: S0

ATKINS
Woodcote Grove
Ashley Road
Epsom
Surrey
KT18 5BW
Tel: +44 (0)1372 726140
Fax: +44 (0)1372 740065
www.atkinsglobal.com

Copyright © Atkins Limited (2013)

Client: LONDON BOROUGH OF CAMDEN

Project Title: SWISS COTTAGE LIBRARY

Drawing Title: PROPOSED WESTERN ELEVATION

Scale	Designed	Drawn	Checked	Authorised
1:200	JM	JM	DJS	EM
Original Size: A3	Date: 24.04.16	Date: 24.04.16	Date: 24.04.16	Date: 24.04.16

Drawing Number: 5146598-ATK-Z1-ZZ-PL-A-0003

Revision: P1

Location: P:\GBEMF\PDG\PC\Documents\Bse01\5146958 - Swiss Cottage PV Feasibility\11 CAD\01 WIP\A\SHT\5146598-ATK-Z1-ZZ-PL-A-0003.dwg