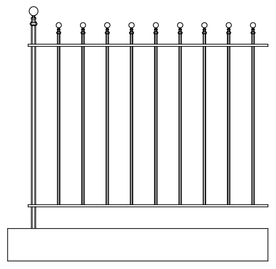

PROPOSED SIDE RAILINGS
SCALE 1:20

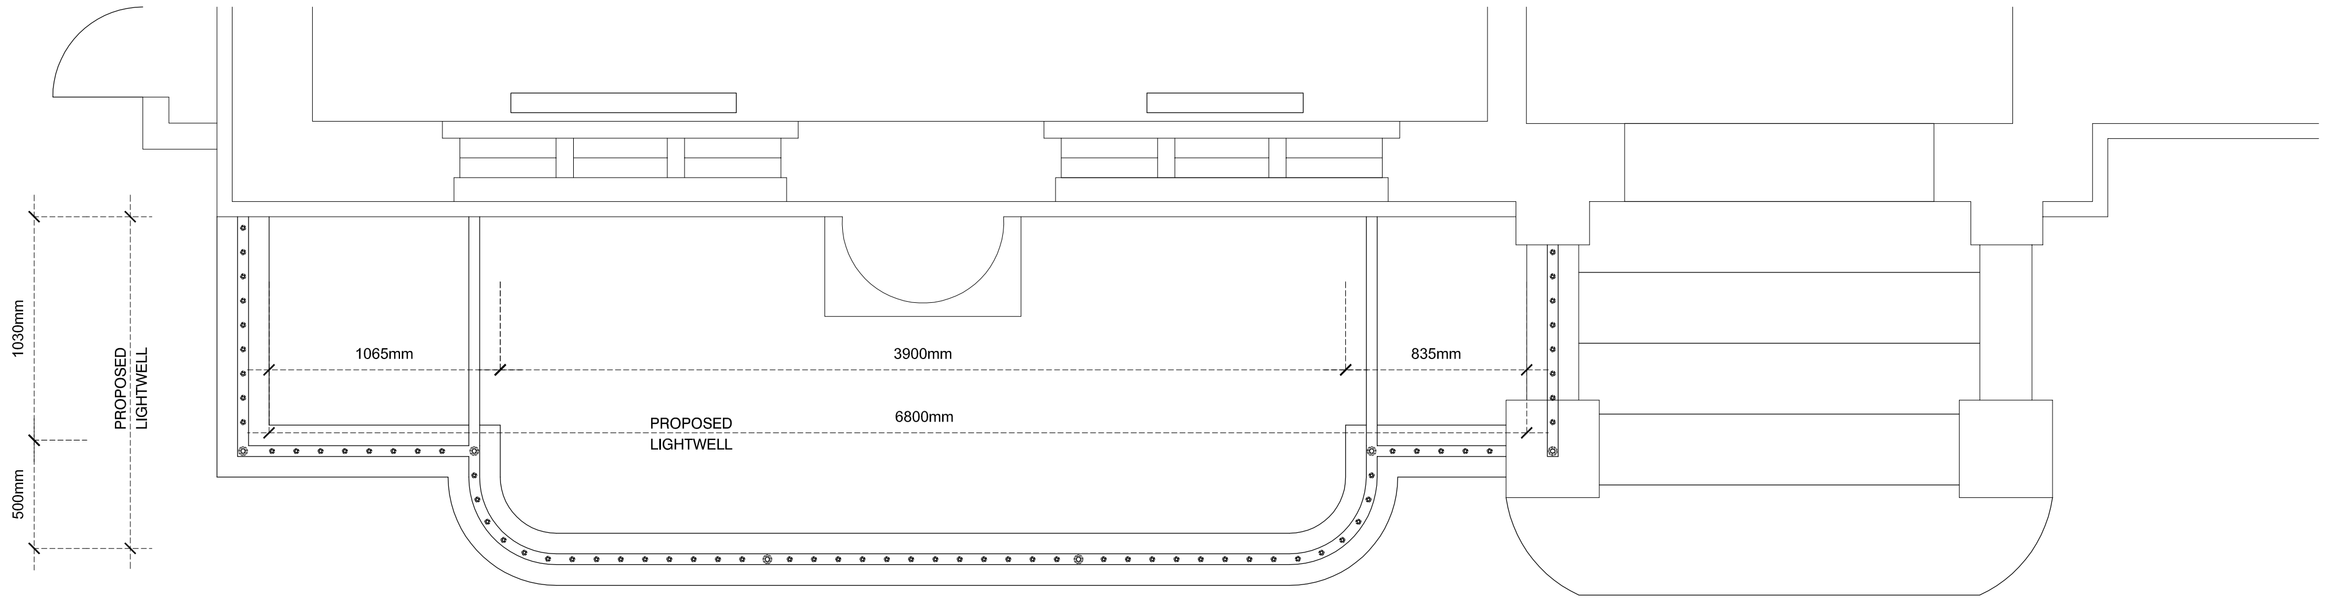

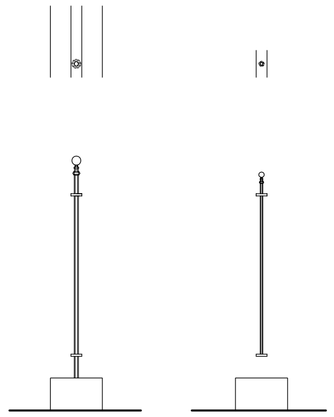

DETAIL
SCALE 1:20

DETAIL
SCALE 1:20

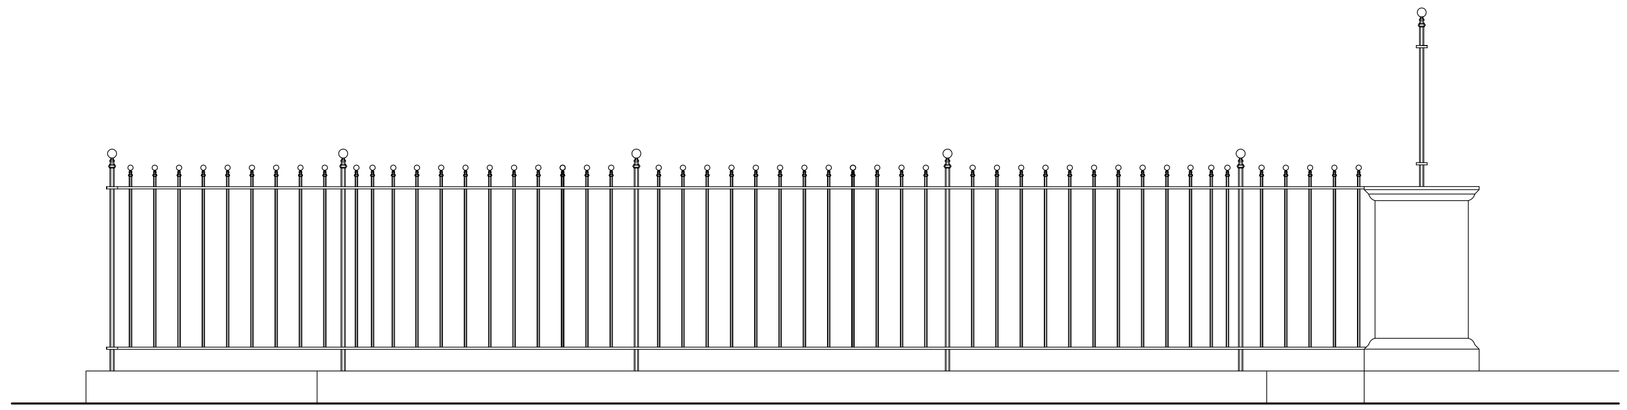

PROPOSED FRONT RAILINGS
SCALE 1:20

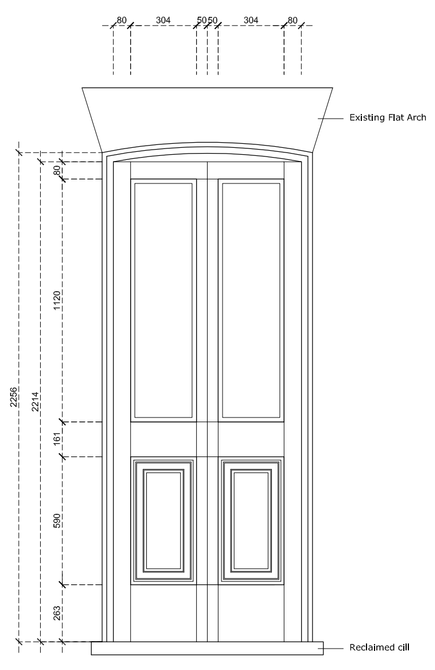

PROPOSED DOUBLE DOOR ELEVATION
SCALE 1:20

NOTES

Revisions:
Rev. 00

client
SHAKIB & CO.

project
2064

25 WELL WALK, LONDON, NW3 1BY

MINOR ALTERATIONS

D3001
rev: 00
scale: 1:20 at A1
date: 24/08/2012

PROPOSED -
DETAILS

CONSERVATION PD
planning + design

a 151 Rosebery Avenue
London EC1R 4AB
t 020 7837 6393
f 020 7278 6645
e elenimakri@conservationpd.com
w www.conservationpd.co.uk