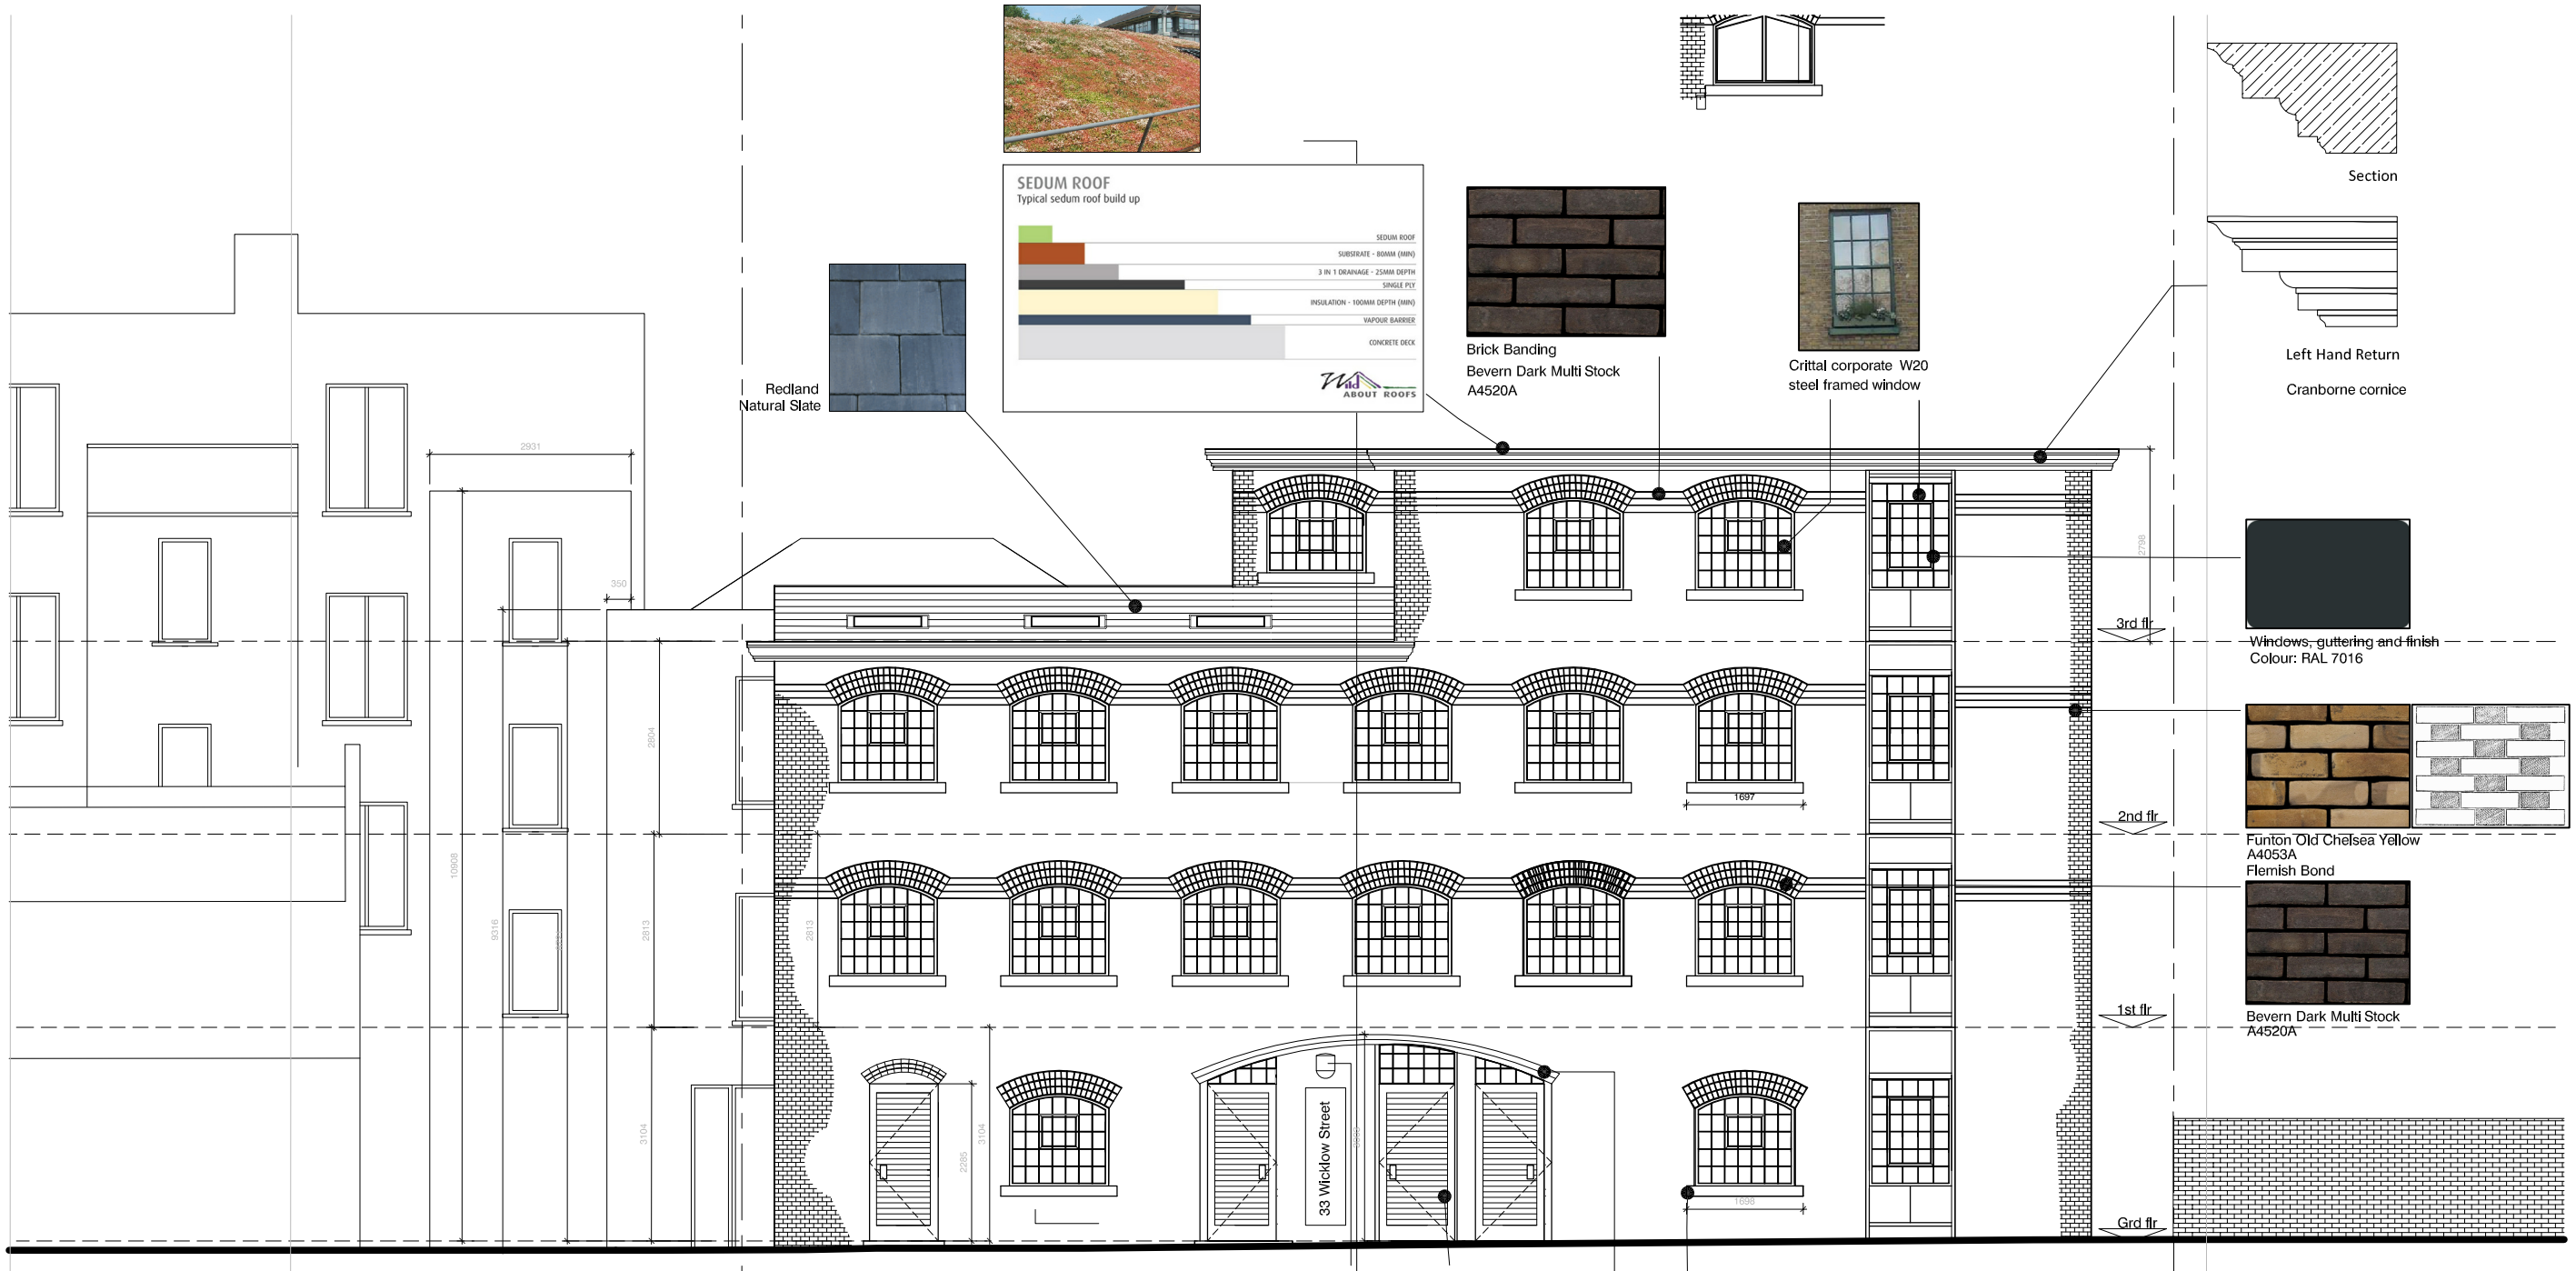

All windows on all elevations to be openable, no ventilation system to be installed.

PROPOSED
front elevation @ 1:100

NOTES:

Obscured glass

0 1m 2m 3m 4m 5m 6m 7m 8m 9m 10m

Description	Octave Band Centre Frequency – Hz (dB)							Rw (dB)	Comments
	125	250	500	1k	2k	4k			
Bedrooms – Front, Rear & Elevation B	29	35	45	56	52	56		47	Secondary glazing such as 4/16/4 IGU outer window, 150mm cavity, 5mm inner
Bedrooms – Elevation A	27	26	31	40	42	46		37	Double glazing such as 4/16/6 IGU
Living Rooms – Front, Rear & Elevation B	27	26	31	40	42	46		37	Double glazing such as 4/16/6 IGU
Living Rooms – Elevation A & non-habitable rooms	24	20	26	35	38	40		31	Double glazing such as 4/16/4 IGU

Table 9: Specification for glazing Sound Reduction Index R dB

For all living rooms and bedrooms, the window frames will need to have effective acoustic seals all around. Effective seals are rubber or neoprene beaded "P" or "O" profile type that compress all around on closure of the windows. Plastic type or brush type weathering seals are not classed as effective acoustic seals.

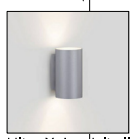

Ultra X, by delta light

Todd Doors
OAK MODENA

Galvanized
metal canopy

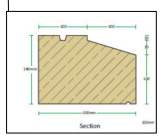

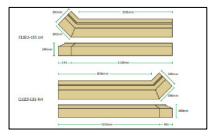

Two brick stool by Cranborne Stone.

NOTES
1. This drawing is copyright of Studio V Architects Ltd
2. Figured dimensions for construction purposes only
3. Drawing is scaleable for planning purposes
4. Contractor to check all dimensions on site & report any discrepancies to architect

rev.	date		drn	aud
K	05.07.16	MATERIALS SPECIFIED	TY	KV
J	19.02.15	MATERIALS SPECIFIED	BC	KV
I	25.03.13	ELEVATION UPDATED TO PLANNER'S REQUIREMENTS	BC	KV
H	07.02.13	UPDATED TO PLANNER'S ADVICE	BC	KV
G	05.12.12	ROOF LIGHTS ADDED	BC	KV
F	19.10.12	MATERIALD CLARIFIED	BC	KV
E	02.10.12	UPDATED TO CLIENT'S REQUIREMENTS	BC	KV
D	23.08.12	ELEVATION UPDATED	BC	KV
C	28.02.12	ELEVATION UPDATED	BC	KV
B	18.07.11	NEW ELEVATION PROPOSAL	MH	KV
A	08.04.11	UPDATED FROM REVISED PLAN	MH	KV

drawing status

PLANNING

studio V Architects

224 west hendon broadway
hendon
london nw9 7ed

T: 020 8203 9072
F: 020 8203 8210

website: www.studioVarchitects.co.uk
e-mail: info@studioVarchitects.co.uk

project	drawn	audited	scale	date
33 WICKLOW STREET, KINGS CROSS.	MH	KV	1:100 @ A3	NOV 10
drg title: PROPOSED Front Elevation	job no. 1026		drg.no. PL09	rev K

FILE: XREF's: A