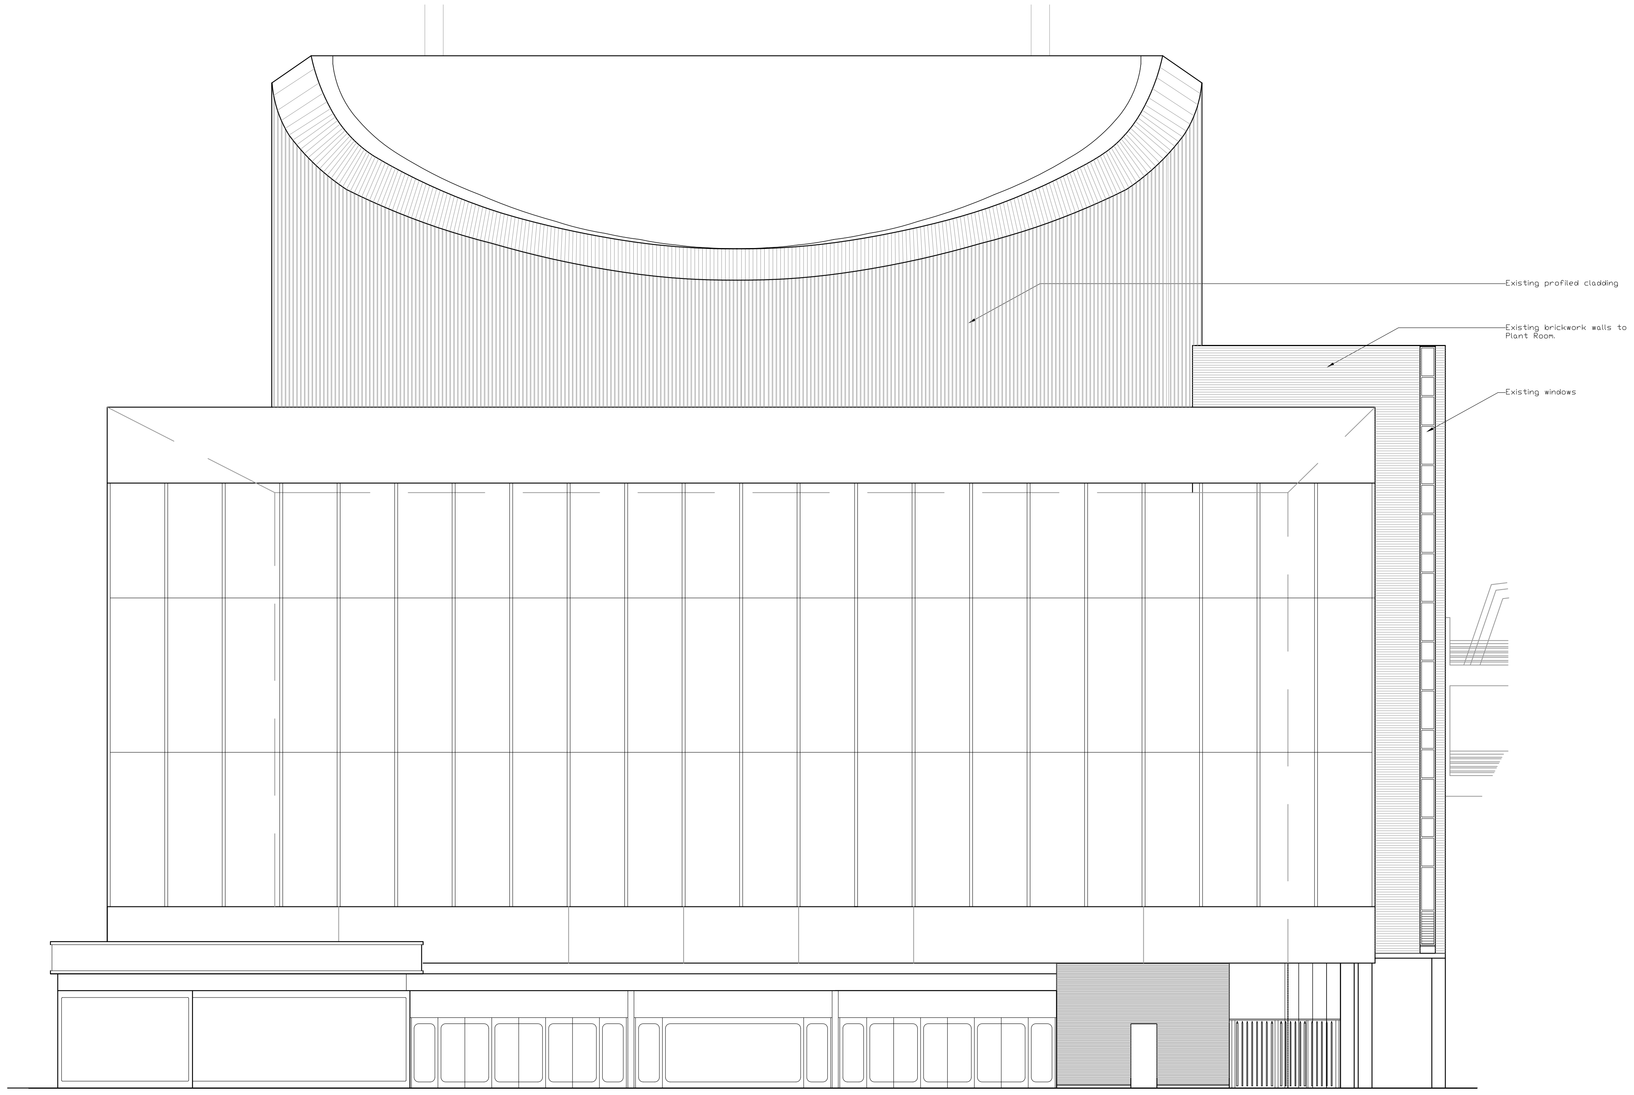

A P001 FRONT ELEVATION
1:100

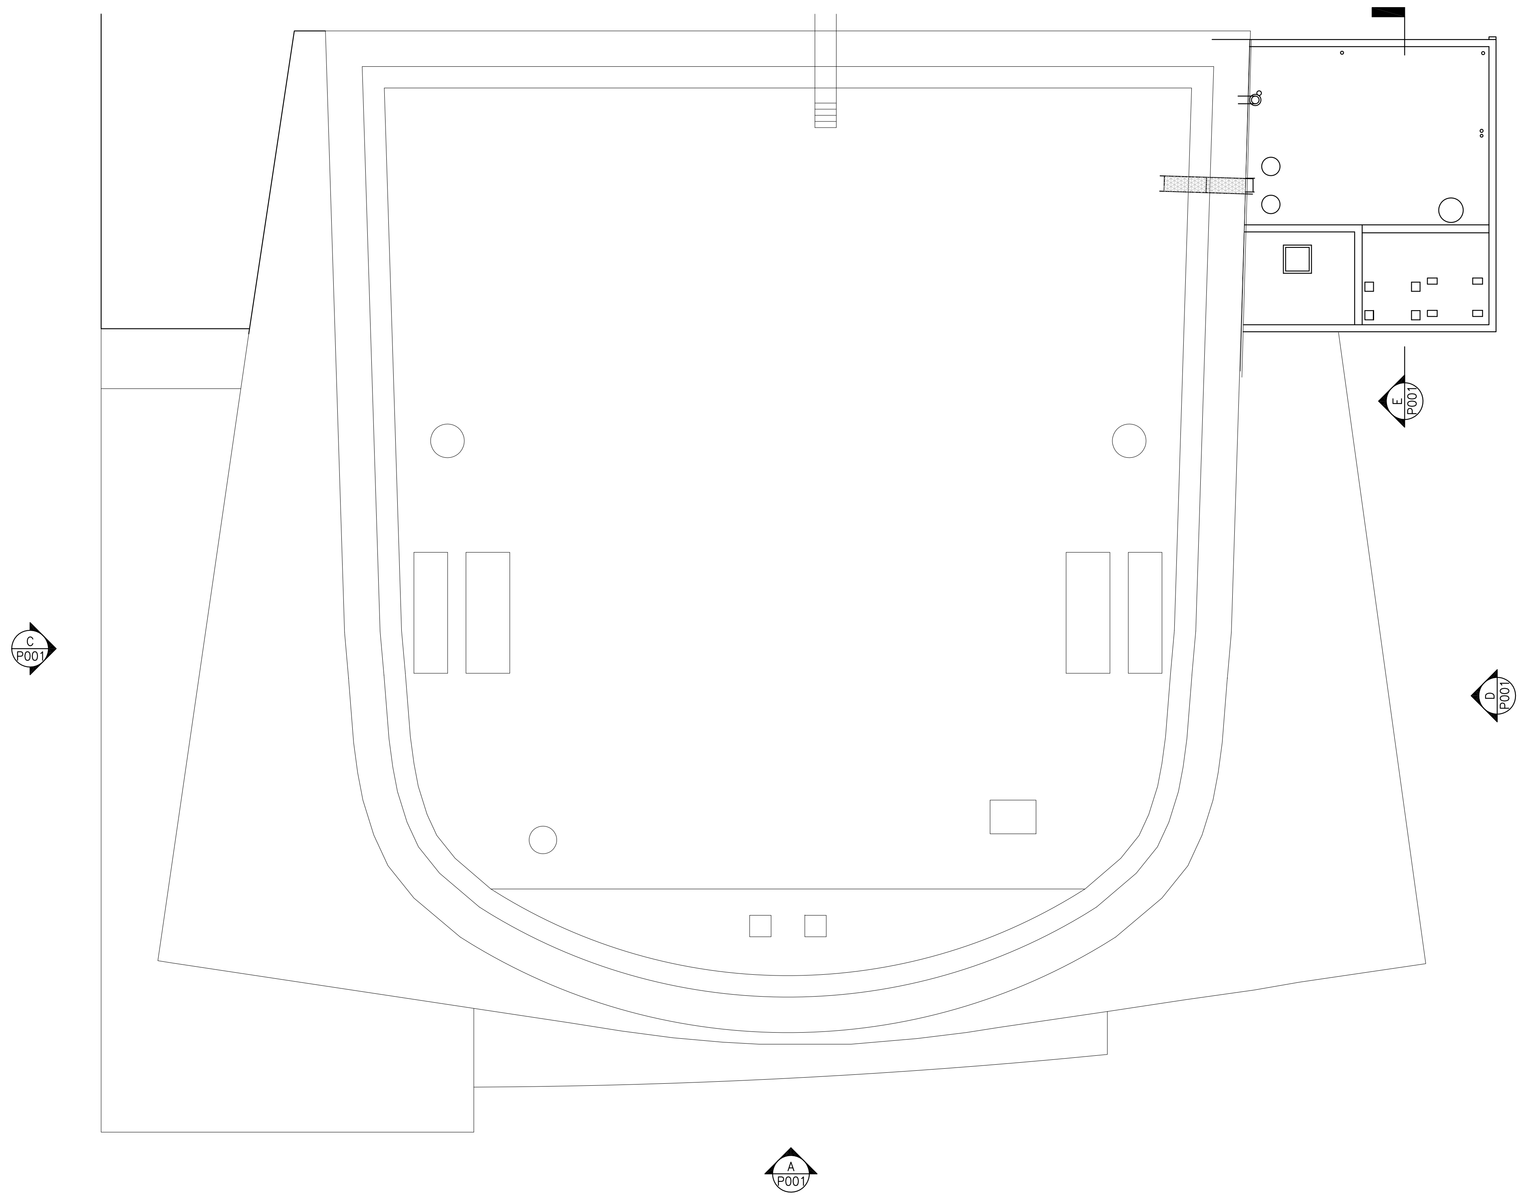

B P001 EXISTING PLAN
1:100

NOTES

IF IN DOUBT ASK. DO NOT SCALE DIRECTLY FROM DRAWING. DO NOT SCALE DIRECTLY FROM AUTOCAD FILE. ALL DIMENSIONS TO BE VERIFIED ON SITE PRIOR TO INSTALLATION OR FABRICATION. ALL DRAWINGS TO BE READ IN CONJUNCTION WITH ARCHITECTS AND LANDLORDS CONSENTS. DO NOT KEEP ALL REDESIGNS OR SUPERSEDED DRAWINGS ON SITE.

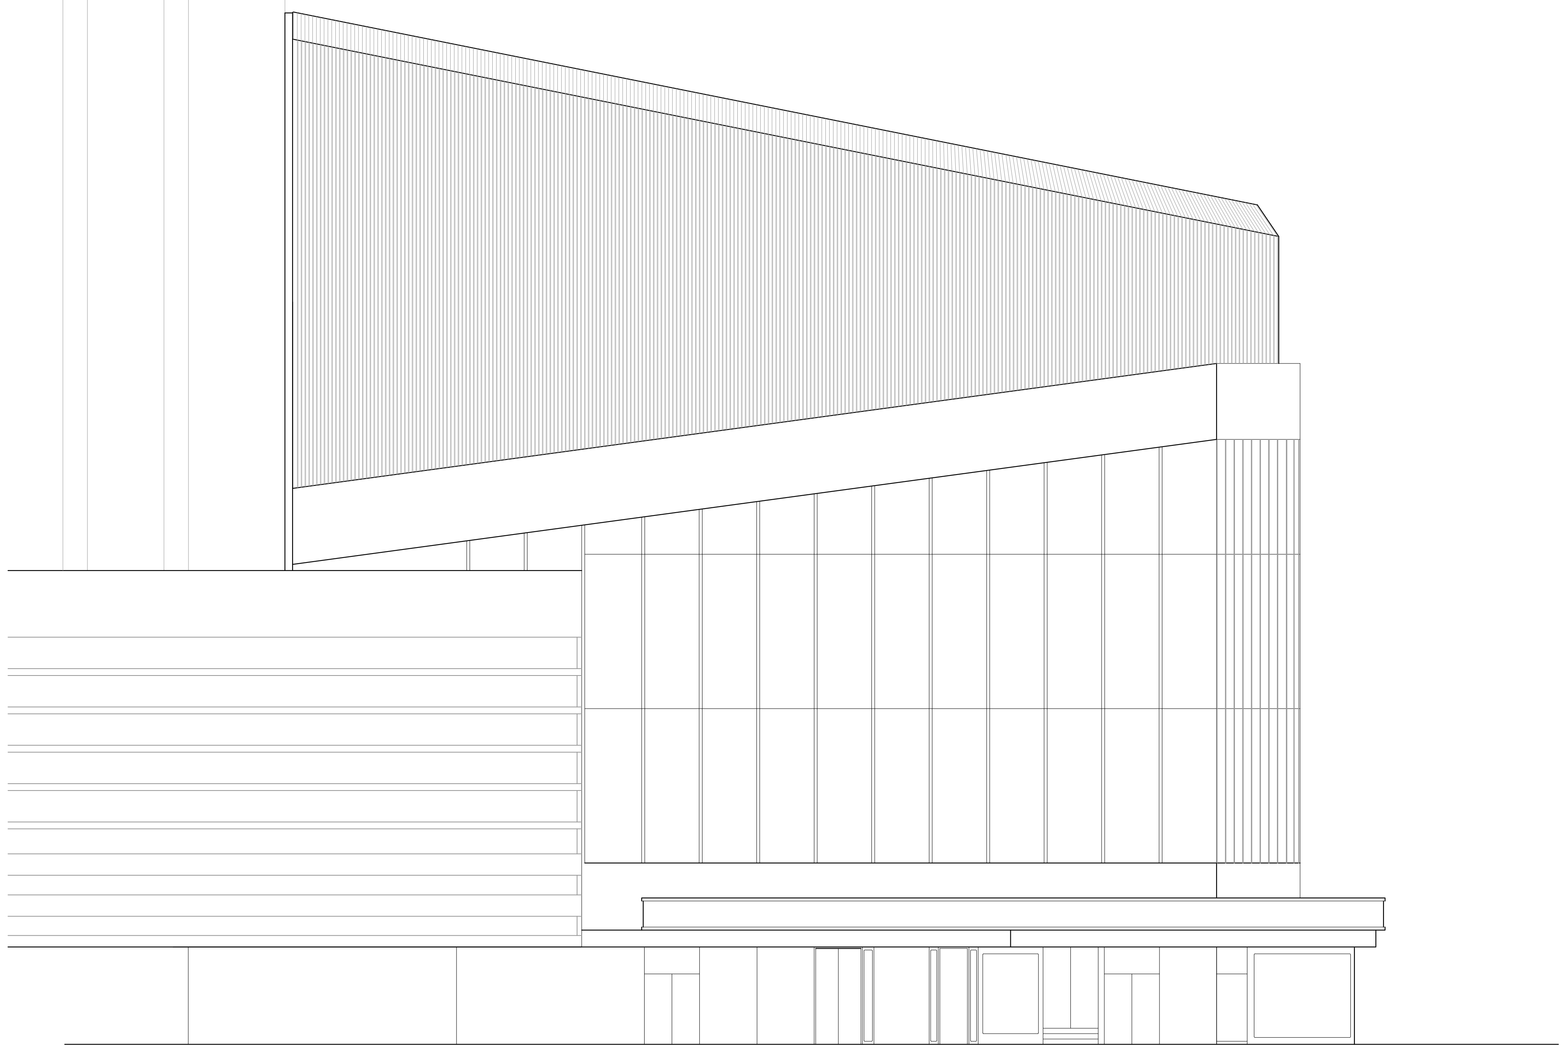

C P001 WEST ELEVATION
1:100

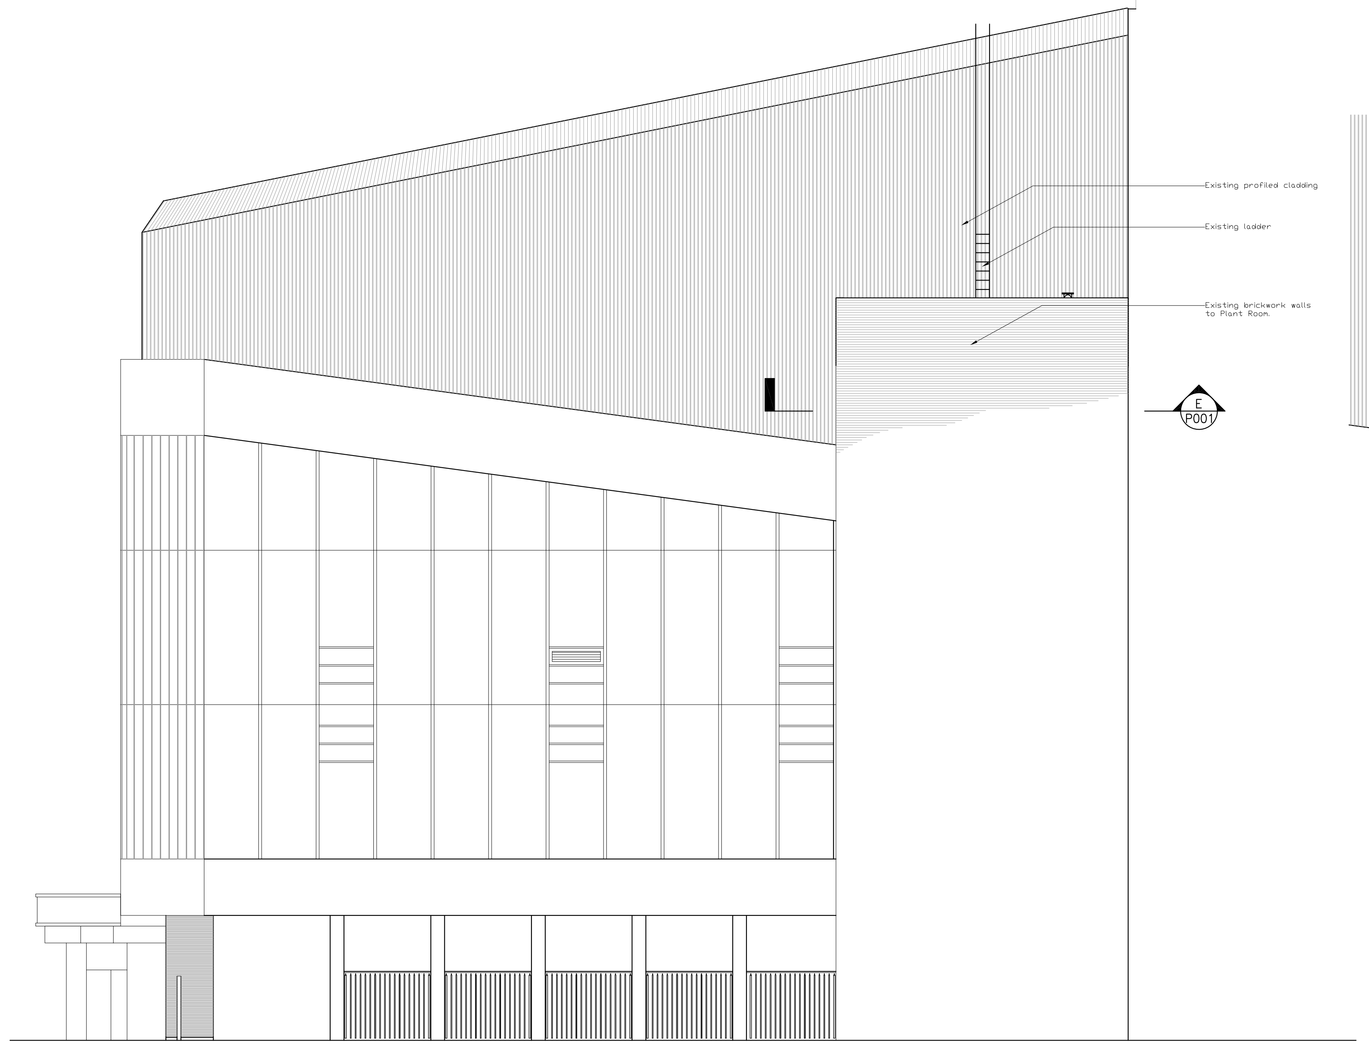

D P001 EAST ELEVATIUON
1:100

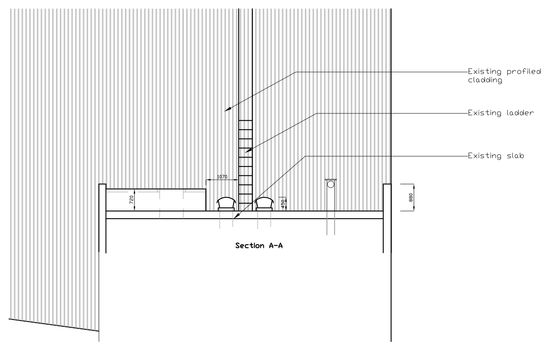

E P001 SECTION A–A
1:100

REV	DESCRIPTION	DATE
-	-	-/-/-

MITCHELL PRICE
Chartered Surveyors
Building Surveyors Cost Consultants Project Managers
62 Great Suffolk Steet, London, SE1 0BL
T: 020 7633 0752 F: 020 3267 1076
E: stephen.moore@mitche@price.com

CLIENT:
Really Useful Theatres Group
65 Drury Lane
London WC2

PROJECT:
New London Theatre
Parker Street, London WC2
New Chillers

TITLE:
Existing Plan, Elevations and Section

SCALE:	DATE:	DRAWN:	CHECKED
1:100 @ A0	Jun 16	SPM	

JOB NO:	ORIG NO:	REV:
1432	P011	-

COPYRIGHT IN ALL DOCUMENTS AND DRAWINGS SHALL REMAIN THE PROPERTY OF MITCHELL PRICE UNLESS OTHERWISE AGREED IN WRITING BY MITCHELL PRICE. COPYRIGHT IN ANY WORK EXECUTED FROM THESE DOCUMENTS AND DRAWINGS SHALL REMAIN THE PROPERTY OF MITCHELL PRICE UNLESS OTHERWISE AGREED IN WRITING BY MITCHELL PRICE.