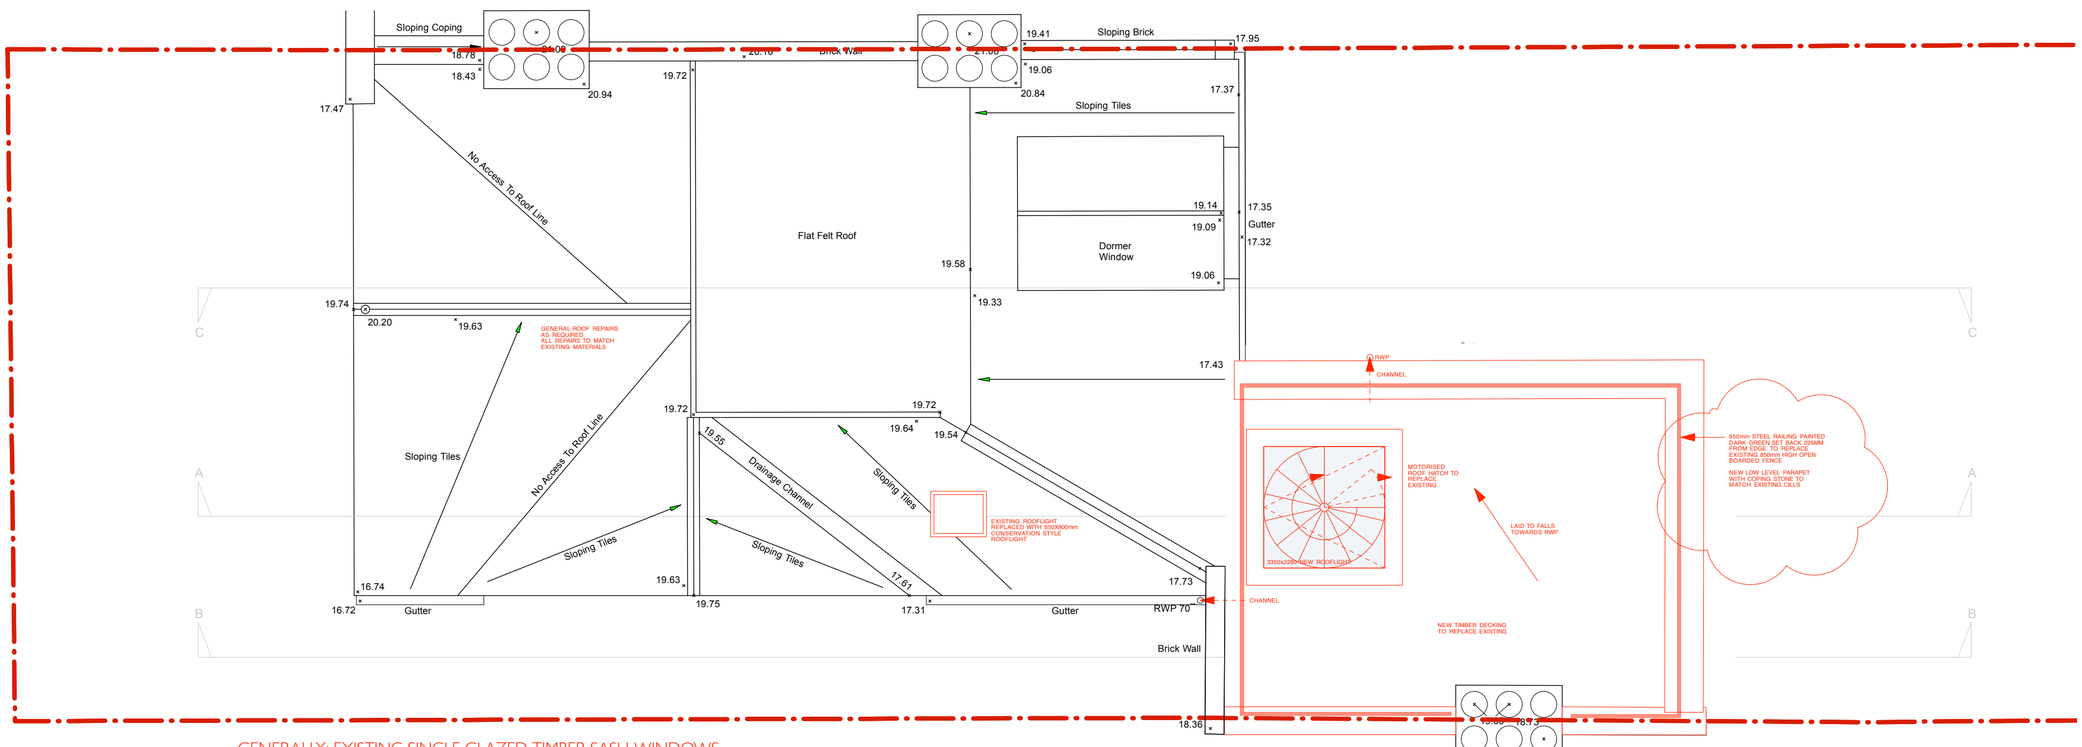

GENERALLY: EXISTING SINGLE GLAZED TIMBER SASH WINDOWS
REPLACED WITH DOUBLE GLAZED TIMBER SASH WINDOWS
PAINTED WHITE TO MATCH EXISTING

ROOF PLAN

Rev A - 08/09/2015 - GLAZED BALUSTRADE ALTERED TO SIMPLE BLACK RAILINGS AS ADVISED BY CASE OFFICER
Rev B - 01/10/2015 - RAILINGS TO THIRD FLOOR TERRACE REDUCED IN HEIGHT AND SET BACK FROM EDGE
Rev C - 08/07/2016 - THIRD FLOOR ROOF TERRACE RAILING COLOUR AMENDED

Susan Walker Architects
Chartered Architects

15 Cromwell Road, London SW7 2JB
tel: 020 7584 9020 fax: 020 7584 7039
email: office@susanwalkerarchitects.co.uk
web: www.susanwalkerarchitects.co.uk

client
JESSICA PRYCE-JONES
& DAVID SKUKMAN

scale
1:50@A2
date
AUG 2015

drawing title
PROPOSED ROOF GA

project
17 CROFTDOWN ROAD,
DARTMOUTH PARK, NW5 1EL

drawing no.
17CR(PL)102
REVISION NO. A B C